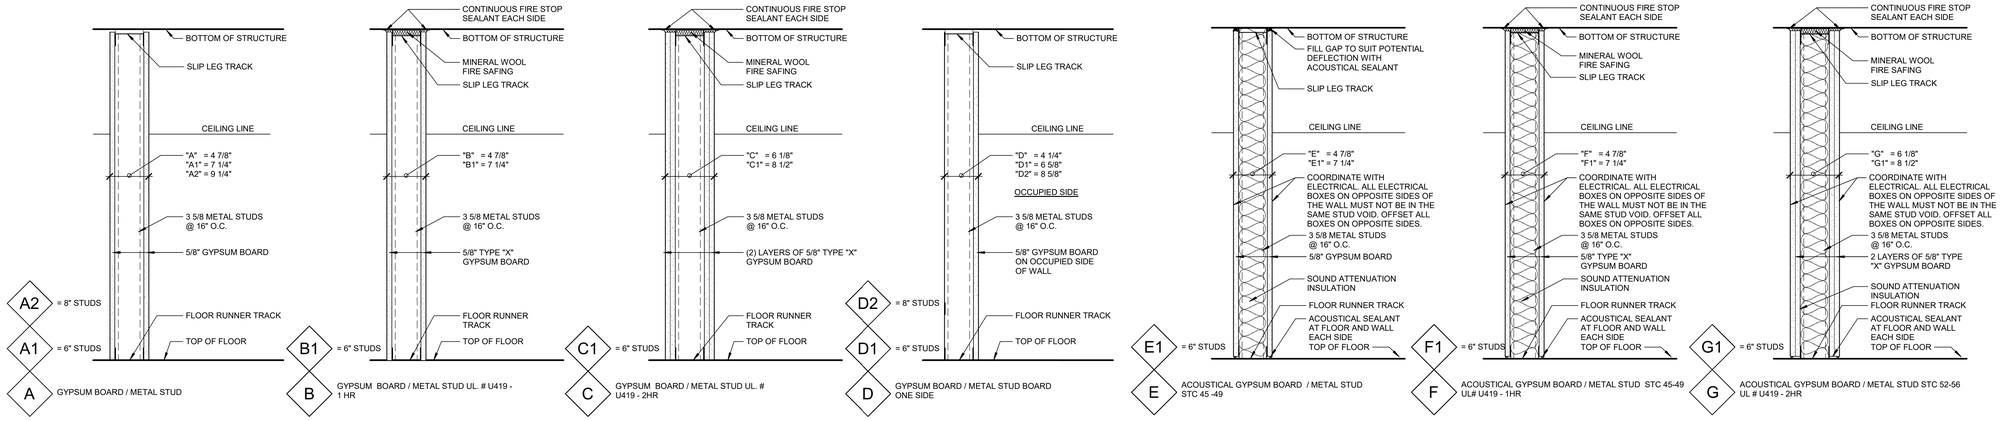

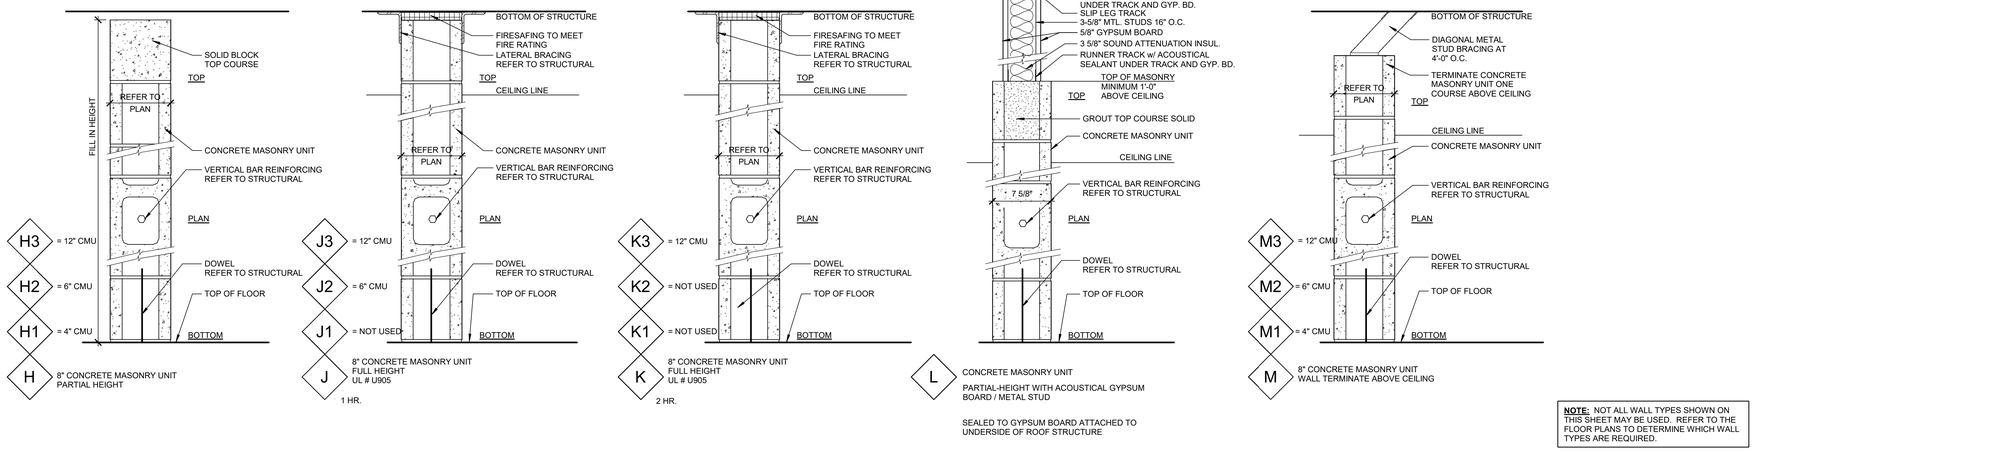

NOTE: NOT ALL WALL TYPES SHOWN ON THIS SHEET MAY BE USED. REFER TO THE FLOOR PLANS TO DETERMINE WHICH WALL TYPES ARE REQUIRED.

ssoe®

CONSULTANTS:

Issued For CONSTRUCTION
05/03/2022
www.ssoe.com

SEAL ON THIS DOCUMENT AUTHORIZED BY:

STATE OF GEORGIA
KIRK J. MARCHISEN
CERTIFICATE NO. 7469
REGISTERED ARCHITECT

PROJECT INFORMATION:

BROWNFIELD MODIFICATIONS

CLIENT INFORMATION:

ASCEND ELEMENTS

ASCEND ELEMENTS
9172 INDUSTRIAL DR NE
COVINGTON, GA
30014

CLIENT PROJECT NO: XXX-XXXXX-XX

NO.	DATE	SUBJECT
2	04-28-22	ISSUED FOR CONSTRUCTION
1	04-12-22	IFR

REVISION OR ISSUE

SSOE, Inc.
1001 Madison Avenue
Toledo, OH 43604
T. (419) 255-3830

PROJECT NO: 021-01975-00
PROJECT MANAGER: R. FOX
DESIGNED: J. HAINES
CHECKED: S. HUFF

DRAWING TITLE:
WALL / PARTITION TYPES

DRAWING NO:
AE-002

BIM 360://Battery Resources Brownfield Modifications/021019750_A20_SSOE.rvt
DATE: 4/28/2022 9:38:14 AM