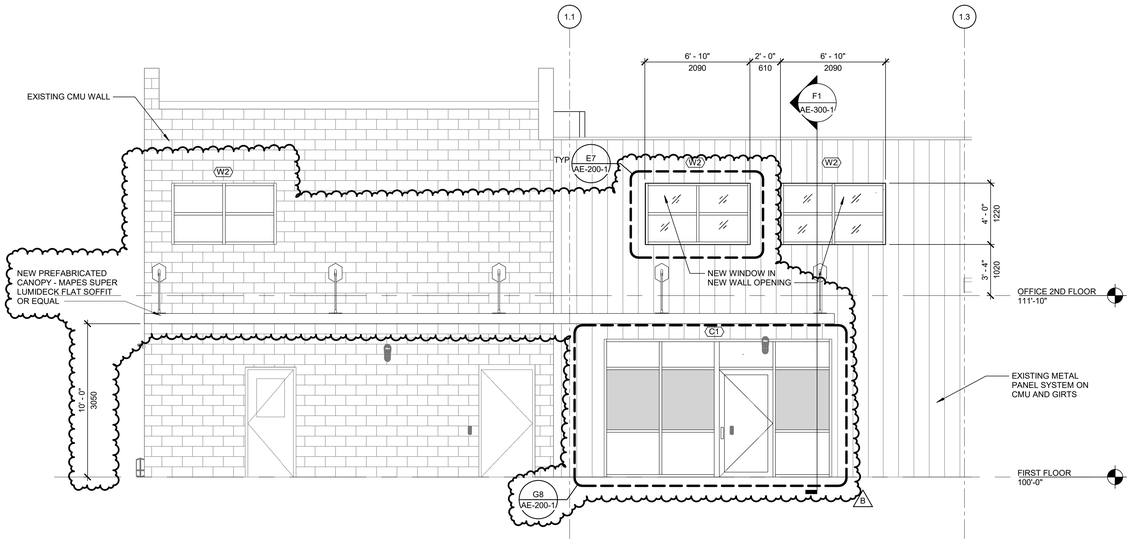

E1 AE-110 OFFICE - SOUTH ELEVATION
SCALE: 1/4" = 1'-0"

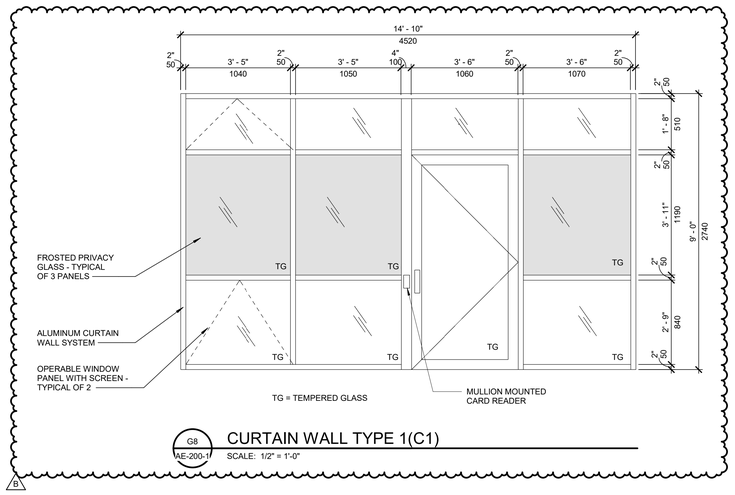

G8 AE-200-1 CURTAIN WALL TYPE 1(C1)
SCALE: 1/2" = 1'-0"

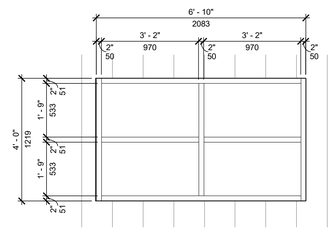

E7 AE-200-1 WINDOW TYPE W2 (TYP. OF 4)
SCALE: 1/2" = 1'-0"

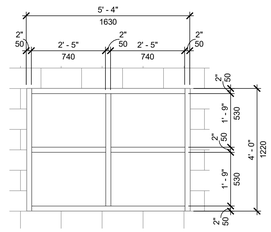

E9 AE-200-1 WINDOW TYPE W3 (TYP. OF 1)
SCALE: 1/2" = 1'-0"

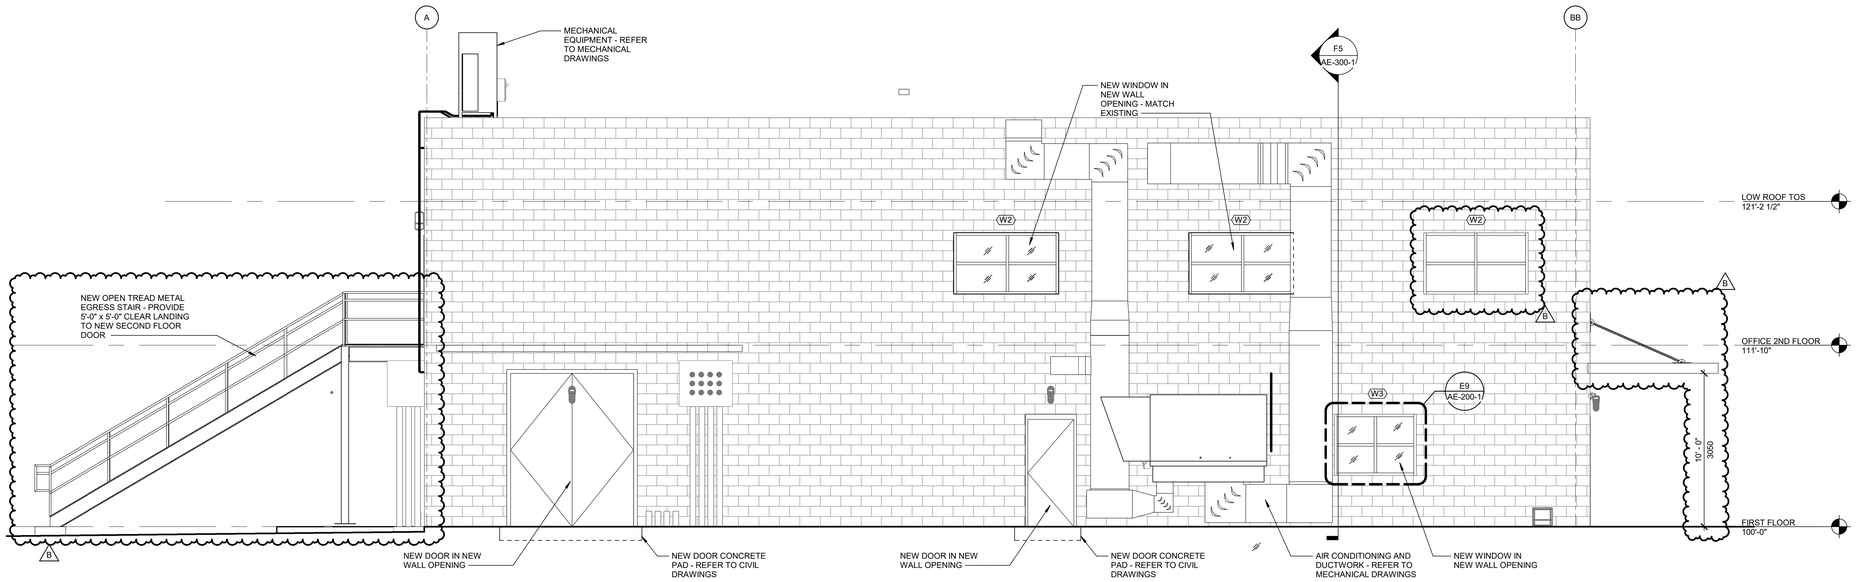

A1 AE-110 OFFICE - WEST ELEVATION
SCALE: 1/4" = 1'-0"

ssoe®

CONSULTANTS:

Issued For BULLETIN
05/25/2022
www.ssoe.com

SEAL ON THIS DOCUMENT AUTHORIZED BY:

PROJECT INFORMATION:

BROWNFIELD MODIFICATIONS

CLIENT INFORMATION:

ASCEND ELEMENTS

ASCEND ELEMENTS
9172 INDUSTRIAL DR NE
COVINGTON, GA
30014

CLIENT PROJECT NO: XXX-XXXXX-XX

NO.	DATE	SUBJECT
B	05-24-22	ISSUED FOR BULLETIN 1 - PKG 11C02
A	04-28-22	ISSUED FOR CONSTRUCTION

REVISION OR ISSUE

SSOE, Inc.
1001 Madison Avenue
Toledo, OH 43604
T. (419) 255-3830

PROJECT NO: 021-01975-00
PROJECT MANAGER: R. FOX
DESIGNED: J. HAINES
CHECKED: S. HUFF

DRAWING TITLE:
EXTERIOR ELEVATIONS - OFFICE

DRAWING NO:
AE-200-1

BIM 360:///Battery Resources Brownfield Modifications/021019750_A20_SSOE.rvt
DATE: 5/25/2022 9:26:59 AM