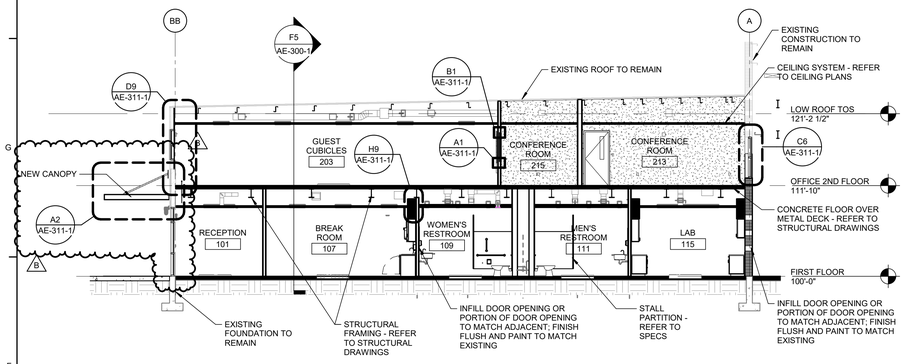

F1 AE-111-1 OFFICE SECTION - NORTH/SOUTH

SCALE: 1/8" = 1'-0"

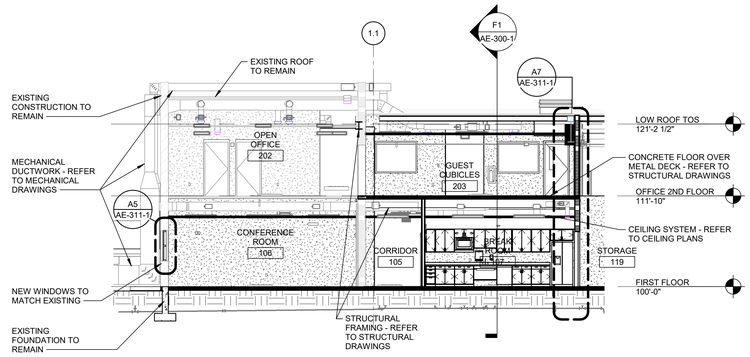

F5 AE-110 OFFICE SECTION - EAST/WEST

SCALE: 1/8" = 1'-0"

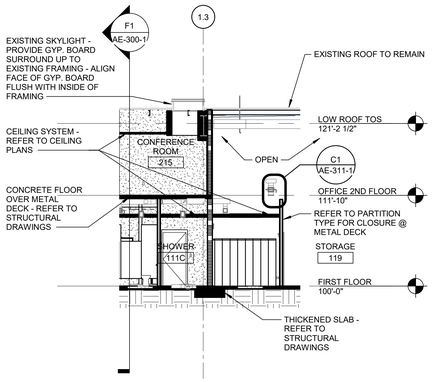

D1 AE-111-1 OFFICE SECTION - LOCKER ROOM

SCALE: 1/8" = 1'-0"

SSOE®

CONSULTANTS:

Issued For
BULLETIN
05/25/2022
www.ssoe.com

SEAL ON THIS DOCUMENT AUTHORIZED BY:

PROJECT INFORMATION:

BROWNFIELD MODIFICATIONS

CLIENT INFORMATION:

ASCEND ELEMENTS

ASCEND ELEMENTS
9172 INDUSTRIAL DR NE
COVINGTON, GA
30014

CLIENT PROJECT NO: XXX-XXXXX-XX

NO.	DATE	SUBJECT
B	05-24-22	ISSUED FOR BULLETIN 1 - PKG 11C02
A	04-28-22	ISSUED FOR CONSTRUCTION

REVISION OR ISSUE

SSOE, Inc.
1001 Madison Avenue
Toledo, OH 43604
T. (419) 255-3830

PROJECT NO: 021-01975-00
PROJECT MANAGER: R. FOX
DESIGNED: J. HAINES
CHECKED: S. HUFF

DRAWING TITLE:
BUILDING SECTIONS - OFFICE

DRAWING NO:
AE-300-1

BIM 360://Battery Resources Brownfield Modifications/021019750O_A20_SSOE.rvt
DATE: 5/25/2022 9:27:01 AM