DOOR SCHEDULE - OFFICE LEVEL 1

NO.	LEAF	DOOR SIZE WIDTH	DOOR SIZE HEIGHT	DOOR THK	FRAME MATL	FRAME TYPE	FIRE RATING	FRAME DETAILS MATL	FRAME DETAILS TYPE	HEAD	JAMB	SILL	HARDWARE SET	DOOR OPERATION OPTIONS 10 CARD READER	REMARKS	NO.
101	1	3'-3 3/4"	7'-0"	1 3/4"	ALUM	FG		ALUM	F2				(none)			101
101B	1	3'-0"	7'-0"	1 3/4"	HM	F	90	HM	F4	10	11	S1	(none)			101B
105A	1	3'-0"	7'-0"	1 3/4"	HM	NV		HM	F2	8	9	S1	(none)			105A
107A	1	3'-0"	7'-0"	1 3/4"	HM	NV		HM	F2	8	9	S1	(none)			107A
107B	1	3'-0"	7'-0"	1 3/4"	HM	NF	90	HM	F4	10	11	S1	(none)			107B
108	1	3'-0"	7'-0"	1 3/4"	HM	F		HM	F4	14	15	S3	(none)	X		108
109A	1	3'-0"	7'-0"	1 3/4"	HM	F		HM	F2	8	9	S1	(none)			109A
109B	1	3'-0"	7'-0"	1 3/4"	HM	F		HM	F4	10	11	S1	(none)			109B
109C	1	3'-0"	7'-0"	1 3/4"	HM	F		HM	F2	8	9	S1	(none)			109C
109D	1	3'-0"	7'-0"	1 3/4"	HM	F	90	HM	F4	10	11	S1	(none)			109D
110	1	3'-0"	7'-0"	1 3/4"	HM	F		HM	F2	8	9	S1	(none)			110
111A	1	3'-0"	7'-0"	1 3/4"	HM	F		HM	F2	8	9	S1	(none)			111A
111B	1	3'-0"	7'-0"	1 3/4"	HM	F		HM	F2	8	9	S1	(none)			111B
111C	1	3'-0"	7'-0"	1 3/4"	HM	F		HM	F2	8	9	S1	(none)			111C
111D	1	3'-0"	7'-0"	1 3/4"	HM	F	90	HM	F4	10	11	S1	(none)			111D
112B	1	3'-0"	7'-0"	1 3/4"	HM	F	90	HM	F4	10	11	S1	(none)			112B
114A	1	3'-0"	7'-0"	1 3/4"	HM	F	90	HM	F4	10	11	S1	(none)			114A
114B	2	6'-0"	10'-0"	2"	HM	F		HM	F4CM	14	15	S3	(none)			114B
115A	1	3'-0"	7'-0"	1 3/4"	HM	NV		HM	F2	8	9	S1	(none)			115A
115C	1	3'-0"	7'-0"	1 3/4"	HM	F	90	HM	F4	10	11	S1	(none)			115C
116	1	3'-0"	7'-0"	1 3/4"	HM	F		HM	F2	8	9	S1	(none)			116
117	1	3'-0"	7'-0"	1 3/4"	HM	F		HM	F4	10	11	S1	(none)			117
118	1	3'-0"	7'-0"	1 3/4"	HM	F		HM	F2	8	9	S1	(none)			118
120	1	3'-0"	7'-0"	1 3/4"	HM	F		HM	F2	8	9	S1	(none)			120

PKG. 11C02

DOOR SCHEDULE - OFFICE LEVEL 2

NO.	LEAF	DOOR SIZE WIDTH	DOOR SIZE HEIGHT	DOOR THK	FRAME MATL	FRAME TYPE	FIRE RATING	FRAME DETAILS MATL	FRAME DETAILS TYPE	HEAD	JAMB	SILL	HARDWARE SET	DOOR OPERATION OPTIONS 10 CARD READER	REMARKS	NO.
207	1	3'-0"	7'-0"	1 3/4"	HM	G		HM	F2	14	15	S3	(none)			207
208	1	3'-0"	7'-0"	1 3/4"	HM	G		HM	F2	14	15	S3	(none)			208
210	1	3'-0"	7'-0"	1 3/4"	WD	F		HM	F2	8	9	S1	(none)			210
211	1	3'-0"	7'-0"	1 3/4"	WD	NV		HM	F2	8	9	S1	(none)			211
213	1	3'-0"	7'-0"	1 3/4"	WD	NV		HM	F2	8	9	S1	(none)			213
214	1	3'-0"	7'-0"	1 3/4"	WD	NV		HM	F2	8	9	S1	(none)			214
215	1	3'-0"	7'-0"	1 3/4"	WD	NV		HM	F2	8	9	S1	(none)			215

DOOR SCHEDULE - WEST FACTORY

NO.	LEAF	DOOR SIZE WIDTH	DOOR SIZE HEIGHT	DOOR THK	FRAME MATL	FRAME TYPE	FIRE RATING	FRAME DETAILS MATL	FRAME DETAILS TYPE	HEAD	JAMB	SILL	HARDWARE SET	DOOR OPERATION OPTIONS 10 CARD READER	REMARKS	NO.
150	1	3'-0"	7'-0"	1 3/4"	HM	F	90	HM	F4	10	11		(none)			150
150A	1	3'-0"	7'-0"	1 3/4"	HM	F	90	HM	F4	10	11		(none)			150A
150B	1	3'-0"	7'-0"	1 3/4"	HM	F	90	HM	F4	10	11		(none)			150B
150C	1	3'-0"	7'-0"	1 3/4"	HM	F	90	HM	F4	10	11		(none)			150C
151	1	3'-0"	7'-0"	1 3/4"	HM	F	90	HM	F4	10	11		(none)			151
152	2	6'-8"	7'-0"	1 3/4"	HM	F	90	HM	F2	10	11		(none)			152
152A	1	3'-0"	7'-0"	1 3/4"	HM	F		HM	F4	10	11		(none)			152A
153	2	9'-0"	7'-0"	1 3/4"	HM	F	90	HM	F2	10	11		(none)			153
154	1	3'-0"	7'-0"	1 3/4"	HM	F		HM	F4	10	11		(none)			154
160	-	10'-0"	12'-0"			OHC			STL	12	13		(none)			160
160A	1	3'-0"	7'-0"	1 3/4"	HM	NF-F	90	HM	F4	10	11		(none)			160A
160B	1	3'-0"	7'-0"	1 3/4"	HM	NF-F	90	HM	F4	10	11		(none)			160B
162	1	3'-0"	7'-0"	1 3/4"	HM	NV		HM	F2	8	9		(none)			162
163	-	12'-0"	11'-0"			OHC			STL	12	13		(none)			163

PKG. 13C04

GENERAL NOTES

TYPICAL DOUBLE DOOR ACTIVE LEAF 3'-0" UNLESS NOTED OTHERWISE

DOOR OPTION LEGEND
I = INTERIOR
E = EXTERIOR
B = INTERIOR AND EXTERIOR

OTHER EXISTING DOORS AR TO RECEIVE CARD READERS, AS INDICATED.

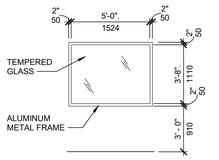

WINDOW TYPE 1 (W1)

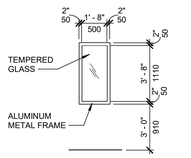

WINDOW TYPE 4 (W4)

DOOR TYPES

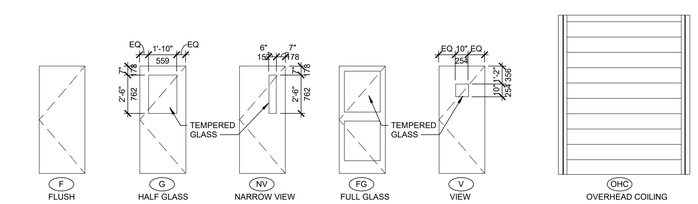

DOOR FRAME TYPES

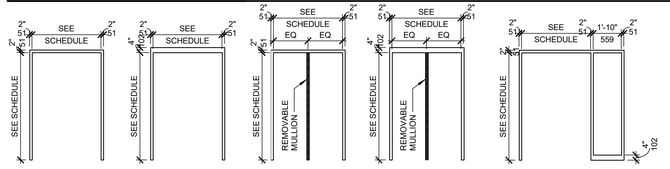

SILL DETAILS:

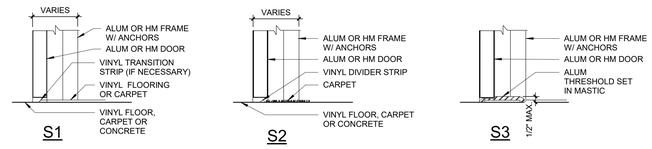

NOTE: REFER TO FINISH SCHEDULE FOR FLOORING TRANSITION LOCATIONS

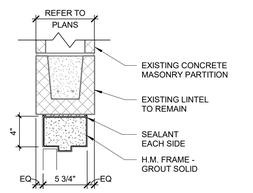

10 DOOR HEAD - CMU
SCALE: 1 1/2" = 1'-0"

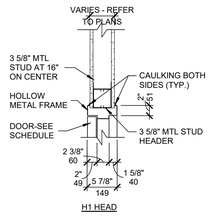

8 DOOR HEAD - GYP BD
SCALE: 1" = 1'-0"

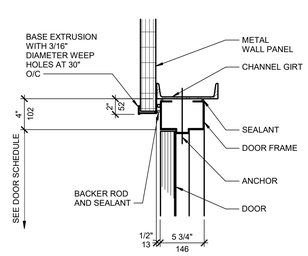

6 MAN DOOR HEAD DETAIL
SCALE: 1 1/2" = 1'-0"

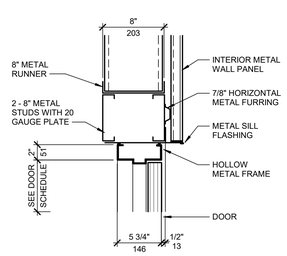

4 MAN DOOR HEAD DETAIL
SCALE: 1 1/2" = 1'-0"

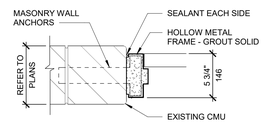

11 DOOR JAMB - CMU
SCALE: 1 1/2" = 1'-0"

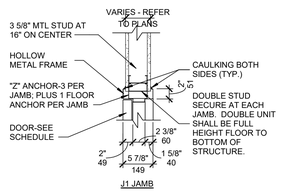

9 DOOR JAMB - GYP BD
SCALE: 1" = 1'-0"

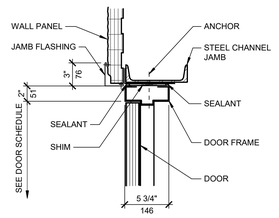

7 MAN DOOR JAMB DETAIL
SCALE: 1 1/2" = 1'-0"

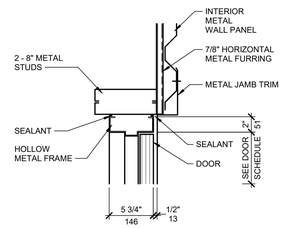

5 MAN DOOR JAMB DETAIL
SCALE: 1 1/2" = 1'-0"

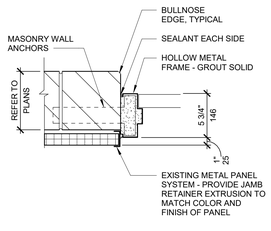

15 DOOR JAMB EXTERIOR - CMU
SCALE: 1 1/2" = 1'-0"

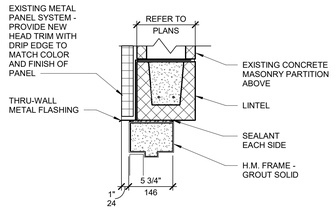

14 DOOR HEAD EXTERIOR - CMU
SCALE: 1 1/2" = 1'-0"

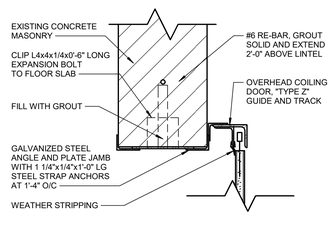

13 OHC DOOR JAMB DETAIL
SCALE: 1 1/2" = 1'-0"

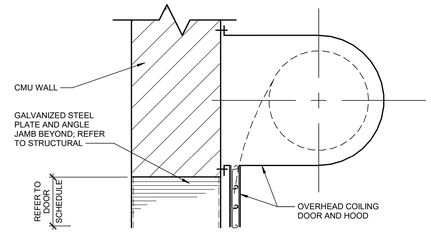

12 OHC DOOR HEAD DETAIL
SCALE: 1 1/2" = 1'-0"

NOTES:

1. UNLESS OTHERWISE NOTED, PROVIDE LINTELS OVER OPENINGS IN CONCRETE MASONRY WALLS ACCORDING TO THIS SCHEDULE LINTEL DESIGNATIONS, REFER TO MARK FOUND TYPICALLY ON PLANS.

2. LINTELS ARE SCHEDULED FOR EACH 4" WALL THICKNESS. IN 6" WALLS, PROVIDE A LINTEL WITH 50% GREATER REINF.

3. MAKE-UP OF LINTELS IS DETERMINED BY ARCHITECTURAL FINISH REQUIREMENTS. FOR EXAMPLE, A LINTEL OVER A 5'-6" OPENING IN A 12" WALL COULD BE EITHER:

a) 12"x8" MASONRY UNIT LINTEL WITH 3-#4 BOTTOM. SEE MASONRY UNIT LINTEL DIAGRAM.

b) 12"x8" PRECAST CONCRETE LINTEL WITH 3-#4 TOP AND BOTTOM. SEE PRECAST CONCRETE LINTEL DIAGRAM.

LINTEL SCHEDULE

LINTEL DESIGNATION	NOMINAL HEIGHT	CONCRETE REINFORCING	MIN. END BEARING	MASONRY NON-LOAD BEARING OPENING
L1	8"	1 - #3	4"	UP TO 3'-11"
L2	8"	1 - #3	6"	4'-0" TO 4'-11"
L3	8"	1 - #4	6"	5'-0" TO 5'-11"
L4	8"	1 - #4	8"	6'-0" TO 6'-11"
L5	8"	1 - #5	8"	7'-0" TO 7'-11"
L6	8"	1 - #6	8"	8'-0" TO 8'-11"
L7	8"	1 - #6	8"	9'-0" TO 9'-11"

MASONRY UNIT LINTEL (8" SHOWN)
NOTE: LINTELS OVER 10'-0" AND AS DESIGNATED ON SCHEDULE REQUIRE "DOUBLE" HEIGHT UNITS

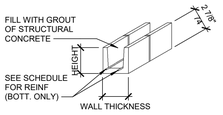

PRECAST CONCRETE LINTEL (4" SHOWN)
LINTELS SHALL BE OF STRUCTURAL CONCRETE (fc=3000 psi)

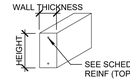

LINTEL NOTES AND ISO

SSOE®

CONSULTANTS:

Issued For BULLETIN
05/25/2022
www.ssoe.com

SEAL ON THIS DOCUMENT AUTHORIZED BY:

PROJECT INFORMATION:

BROWNFIELD MODIFICATIONS

CLIENT INFORMATION:

ASCEND ELEMENTS

ASCEND ELEMENTS
9172 INDUSTRIAL DR NE
COVINGTON, GA
30014

CLIENT PROJECT NO: XXX-XXXXX-XX

NO.	DATE	SUBJECT
B	05-24-22	ISSUED FOR BULLETIN 1 - PKG 11C02
A	04-28-22	ISSUED FOR CONSTRUCTION
REVISION OR ISSUE		

SSOE, Inc.
1001 Madison Avenue
Toledo, OH 43604
T: (419) 255-3830

PROJECT NO: 021-01975-00
PROJECT MANAGER: R. FOX
DESIGNED: J. HAINES
CHECKED: S. HUFF

DRAWING TITLE:
DOOR & WINDOW - OFFICE

DRAWING NO:
AE-600-1

BIM 360://Battery Resources Brownfield Modifications/021019750O_A20_SSOE.rvt
DATE: 5/25/2022 9:27:07 AM