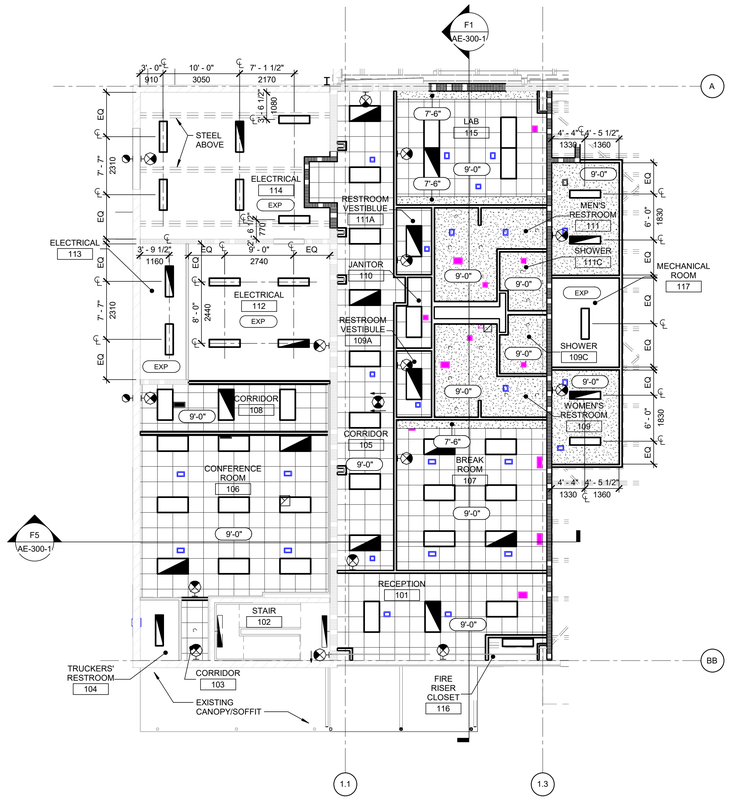

E1 AE-811-1 FIRST FLOOR OFFICE - REFLECTED CEILING PLAN

SCALE: 1/8" = 1'-0"

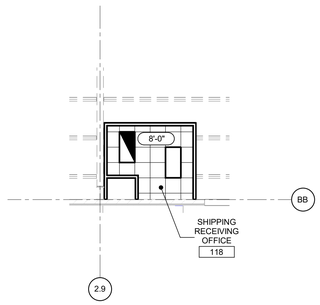

E5 FIRST FLOOR SHIPPING AND RECEIVING

SCALE: 1/8" = 1'-0"

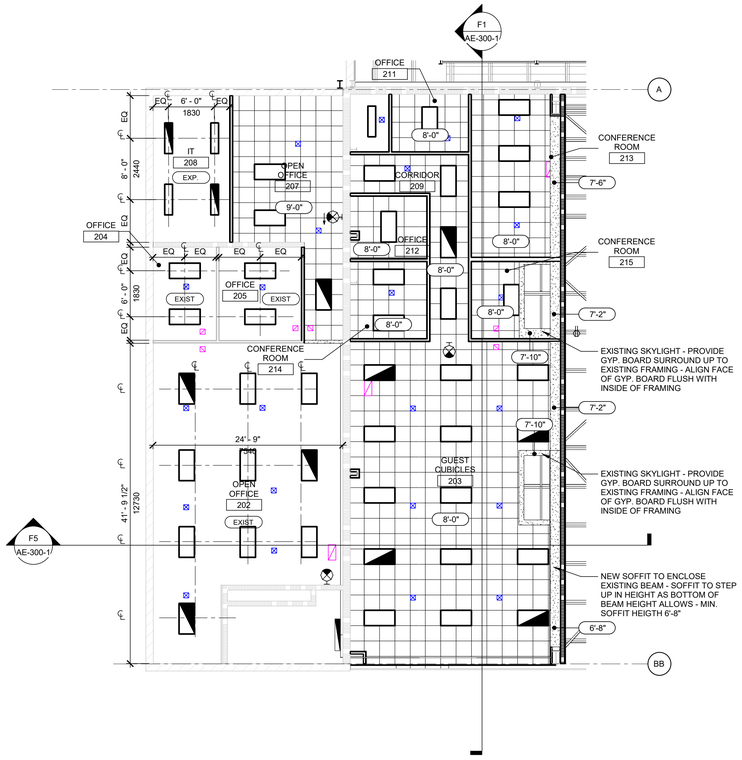

A1 AE-200-1 OFFICE 2ND FLOOR - REFLECTED CEILING PLAN

SCALE: 1/8" = 1'-0"

REFLECTED CEILING PLAN LEGEND

SYMBOL	DESCRIPTION
(X'-X")	CEILING HEIGHT A.F.F.
ETR	EXISTING CEILING TO REMAIN
EXP	EXPOSED TO STRUCTURE ABOVE
	DOWNLIGHT - REFER TO ELECTRICAL DRAWINGS
	FLUORESCENT LIGHTING FIXTURE
	HID LIGHTING FIXTURE
	EXIT LIGHT - SEE ELECTRICAL DRAWINGS
	FLUORESCENT STRIP LIGHTING FIXTURE
	CEILING MOUNTED CCTV CAMERA
EM	EMERGENCY LIGHT - SEE ELECTRICAL DRAWINGS
	FIRE ALARM SMOKE DETECTOR, CEILING MOUNTED
	CEILING MOUNTED SPEAKER
	2'x2' SUPPLY DIFFUSER - REFER TO MECHANICAL DRAWINGS
	ROUND DIFFUSER - REFER TO MECHANICAL DRAWINGS
	OCCUPANCY SENSOR - REFER TO ELECTRICAL DRAWINGS
J	JUNCTION BOX - REFER TO ELECTRICAL DRAWINGS
	VISUAL ALARM NOTIFICATION - REFER TO ELECTRICAL DRAWINGS
	FIRE ALARM NOTIFICATION DEVICE - REFER TO ELECTRICAL DRAWINGS
H	HEAT DETECTOR - REFER TO ELECTRICAL DRAWINGS
	SMOKE DETECTOR, CEILING MOUNTED - REFER TO ELECTRICAL DRAWINGS
	ACCESS PANEL (COORDINATE LOCATION WITH MECHANICAL)
	RETURN GRILL - REFER TO MECHANICAL DRAWINGS
	2'x2' SUSPENDED ACOUSTICAL TILE CEILING SYSTEM
	2'x4' SUSPENDED ACOUSTICAL TILE CEILING SYSTEM
	5/8" GYPSUM BOARD CEILING ON 3 5/8" METAL STUDS
	HORIZONTAL SHAFT (2HR RATED) PER UL # U336
	EXPOSED ROOF JOISTS (PAINTED - TYP.)
CJ	CONTROL JOINT IN GYPSUM BOARD CEILING. SEE C8/A230.
	PATCH AND REPAIR PORTION OF CEILING.
VP	CEILING MOUNTED VIDEO PROJECTOR. SEE TECHNOLOGY DRAWINGS FOR DETAILS.
EVP	EXISTING VIDEO PROJECTOR
	CURTAIN TRACK
	CURVED 5/8" GYPSUM BOARD ON METAL STUD FRAMING SOFFIT. REFER TO "TYPICAL CORRIDOR CURVED CEILING DETAILS" F8/A400. RADIUS OF CURVE AS NOTED ON DRAWING OR PER DETAIL F8/A400.
	PORTLAND CEMENT PLASTER (SHOWERS - TYP.)
	DIRECT - APPLIED EXTERIOR FINISH SYSTEM ON 5/8" CEMENT BOARD WITH AIR/ MOISTURE BARRIER ON 5/8 EXTERIOR SHEATHING ON METAL STUD FRAMING @ 16" O.C. (EXTERIOR - TYP.)
	PREVENTED METAL SOFFIT

REFLECTED CEILING PLAN NOTES:

1. CONTRACTOR SHALL ADJUST CLG. GRIDS TO CENTER THEM IN ROOMS AND CREATE EQUAL TILE SPACING AT ENDS OF ROOMS.
2. ALL TECHNOLOGY EQUIPMENT LOCATIONS ARE DIAGRAMMATIC. REFER TO THE TECHNOLOGY DRAWINGS. COORDINATE FINAL LOCATION OF CEILING MOUNTED EQUIPMENT WITH ALL TRADES.
3. ALL LIGHT FIXTURE, MECHANICAL DIFFUSER LOCATIONS, AND TECHNOLOGY ITEMS ARE DIAGRAMMATIC IN NATURE OR ONLY SHOW TYPICAL ROOM LAYOUTS AND SOME ITEMS MAY NOT BE SHOWN FOR CLARITY. REFER TO THE MECHANICAL AND ELECTRICAL DRAWINGS FOR ALL ITEMS TO BE PROVIDED. COORDINATE FINAL LOCATION OF CEILING MOUNTED EQUIPMENT WITH ALL TRADES.

ssoe®

CONSULTANTS:

Issued For CONSTRUCTION
05/03/2022
www.ssoe.com

SEAL ON THIS DOCUMENT AUTHORIZED BY:

STATE OF GEORGIA
KIRK J. MARCHISEN
CERTIFICATE NO. 27485
REGISTERED ARCHITECT

PROJECT INFORMATION:

BROWNFIELD MODIFICATIONS

CLIENT INFORMATION:

ASCEND ELEMENTS

ASCEND ELEMENTS
9172 INDUSTRIAL DR NE
COVINGTON, GA
30014

CLIENT PROJECT NO: XXX-XXXXX-XX

NO.	DATE	SUBJECT
3	04-28-22	ISSUED FOR CONSTRUCTION
2	04-12-22	IFR
1	03-16-22	IFR

REVISION OR ISSUE

SSOE, Inc.
1001 Madison Avenue
Toledo, OH 43604
T. (419) 255-3830

PROJECT NO:	021-01975-00
PROJECT MANAGER:	R. FOX
DESIGNED:	Designer
CHECKED:	Checker

DRAWING TITLE:
ENLARGED REFLECTED CEILING PLANS

DRAWING NO:
AE-811-1

BIM 360://Battery Resources Brownfield Modifications/021019750O_A20_SSOE.rvt
DATE: 4/29/2022 9:41:52 AM