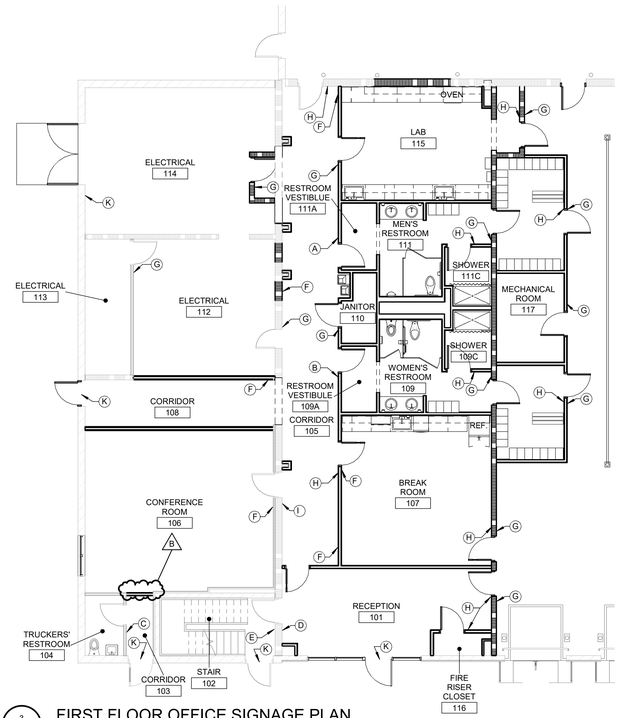

3 AE-200-1 FIRST FLOOR OFFICE SIGNAGE PLAN

SCALE: 1/8" = 1'-0"

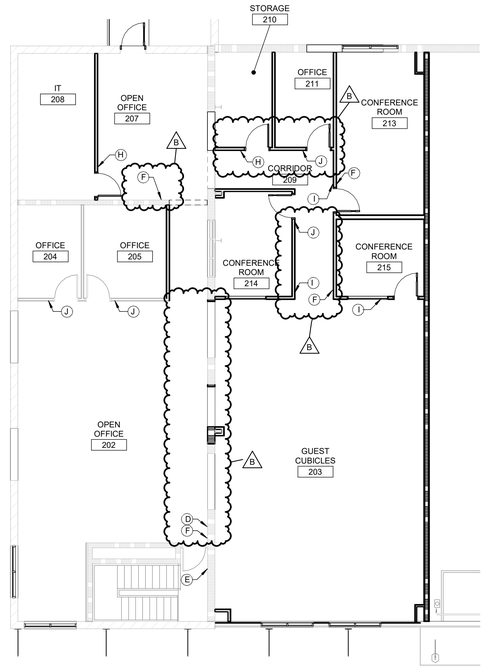

4 AE-311-1 SECOND FLOOR OFFICE SIGNAGE PLAN

SCALE: 1/8" = 1'-0"

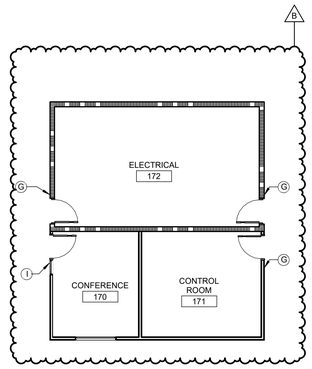

7 AE-110 CONFERENCE 170 SIGNAGE PLAN

SCALE: 1/8" = 1'-0"

SIGNAGE LEGEND:

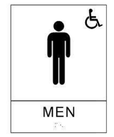

TYPE A :
MEN'S RESTROOM
8" X 6"

TYPE B :
WOMEN'S RESTROOM
8" X 6"

TYPE C :
UNISEX RESTROOM
8" X 8.5"

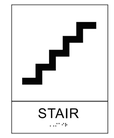

TYPE D :
STAIRS
8" X 6"

TYPE E :
STAIR LEVEL
18" X 12"

TYPE F :
EVACUATION
9" X 11"

TYPE K :
EXIT

TYPE H :
ROOM NAME
6" X 6"

TYPE G :
ROOM NUMBER AND NAME
6" X 6"

TYPE I :
CONFERENCE ROOM
6" X 6"

TYPE J :
OFFICE NUMBER AND NAME INSERT
6" X 6"

SIGNAGE PLACEMENT DETAIL:

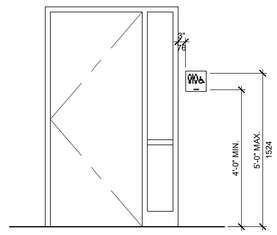

GENERAL NOTES:

1. ALL SIGNAGE TEXT AND GRAPHICS TO BE APPROVED BY OWNER.
2. INCLUDE ROOM FINDER QR LABELING ON CONFERENCE AND HUDDLE ROOMS.
3. PROVIDE SIGNAGE WITH BRAILLE TO MEET ADA GUIDELINES.
4. PROVIDE SIGN BACKER AT GLASS WITH SIMILAR TEXT FOR FACING INWARD TOWARDS THE OCCUPANTS INSIDE ROOM.
5. REFER TO SIGNAGE LEGEND ON SHEET IN-111-1 FOR INFORMATION.
6. REFER TO ROOM FINISH SCHEDULE ON SHEET AE-610-1 FOR ROOM NAMES AND NUMBERS.

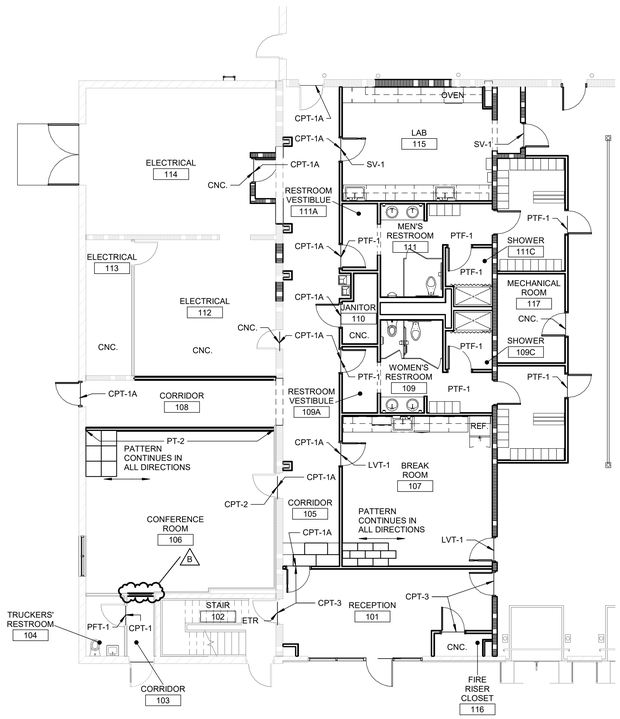

1 AE-200-1 FIRST FLOOR OFFICE FINISH PLAN

SCALE: 1/8" = 1'-0"

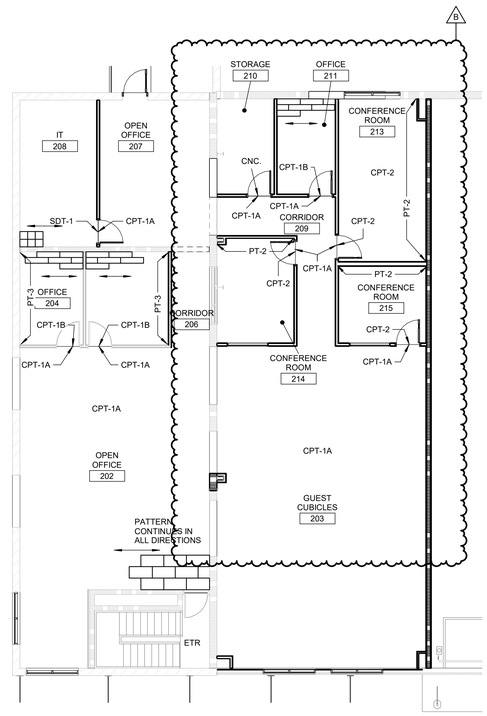

2 AE-311-1 SECOND FLOOR OFFICE FINISH PLAN

SCALE: 1/8" = 1'-0"

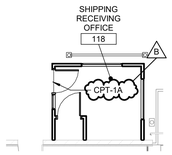

5 AE-110 SHIPPING RECEIVING OFFICE FINISH PLAN

SCALE: 1/8" = 1'-0"

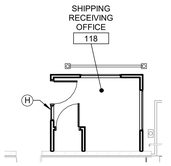

6 AE-110 SHIPPING RECEIVING OFFICE SIGNAGE PLAN

SCALE: 1/8" = 1'-0"

ssoe®

CONSULTANTS:

Issued For BULLETIN
05/25/2022
www.ssoe.com

SEAL ON THIS DOCUMENT AUTHORIZED BY:

PROJECT INFORMATION:

BROWNFIELD MODIFICATIONS

CLIENT INFORMATION:

ASCEND ELEMENTS

ASCEND ELEMENTS
9172 INDUSTRIAL DR NE
COVINGTON, GA
30014

CLIENT PROJECT NO: XXX-XXXXX-XX

NO.	DATE	SUBJECT
B	05-24-22	ISSUED FOR BULLETIN 1 - PKG 11C02
A	04-28-22	ISSUED FOR CONSTRUCTION
REVISION OR ISSUE		

SSOE, Inc.
1001 Madison Avenue
Toledo, OH 43604
T. (419) 255-3830

PROJECT NO: 021-01975-00

PROJECT MANAGER:	R. FOX
DESIGNED:	T.SENN
CHECKED:	S.HUFF

DRAWING TITLE:
OFFICE FINISH PLANS

DRAWING NO:
IN-111-1

BIM 360://Battery Resources Brownfield Modifications/021019750O_A20_SSOE.rvt
DATE: 5/25/2022 10:59:25 AM