FOR REFERENCE ONLY

1 AE-200-1 FIRST FLOOR OFFICE F.F.E PLAN

SCALE: 1/8" = 1'-0"

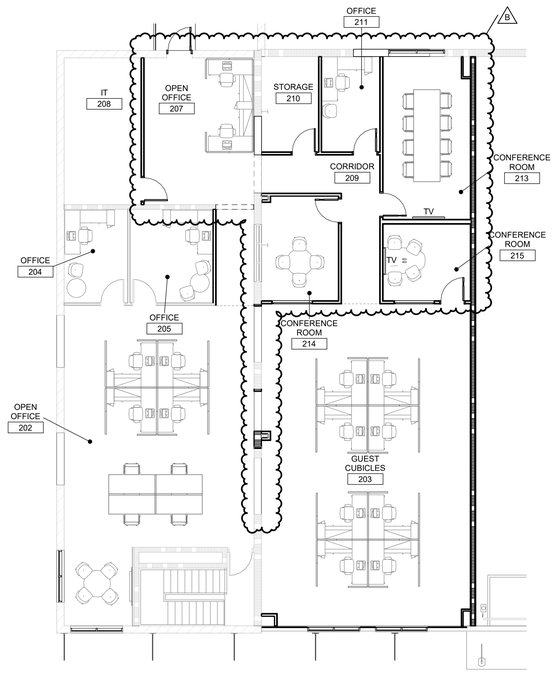

2 AE-311-1 SECOND FLOOR OFFICE F.F.E PLAN

SCALE: 1/8" = 1'-0"

3 AE-110 SHIPPING RECEIVING OFFICE FFE PLAN

SCALE: 1/8" = 1'-0"

ssoe®

CONSULTANTS:

Issued For
BULLETIN
05/25/2022
www.ssoe.com

SEAL ON THIS DOCUMENT AUTHORIZED BY:

PROJECT INFORMATION:

BROWNFIELD MODIFICATIONS

CLIENT INFORMATION:

ASCEND ELEMENTS

ASCEND ELEMENTS
9172 INDUSTRIAL DR NE
COVINGTON, GA
30014

CLIENT PROJECT NO: XXX-XXXXX-XX

NO.	DATE	SUBJECT
B	05-24-22	ISSUED FOR BULLETIN 1 - PKG 11C02
A	04-28-22	ISSUED FOR CONSTRUCTION

REVISION OR ISSUE

SSOE, Inc.
1001 Madison Avenue
Toledo, OH 43604
T. (419) 255-3830

PROJECT NO: 021-01975-00
PROJECT MANAGER: R. FOX
DESIGNED: T. SENN
CHECKED: J. HAINES

DRAWING TITLE:
OFFICE F.F.E PLANS

DRAWING NO:
IN-211-1

BIM 360://Battery Resources Brownfield Modifications/021019750_A20_SSOE.rvt
DATE: 5/25/2022 11:00:21 AM