SLAB PLAN NOTES:

1. SEE S-000 DRAWING SERIES FOR DESIGN CRITERIA, SYMBOLS, ABBREVIATIONS AND GENERAL NOTES TYPICAL.
2. SEE SC-500 DRAWING SERIES FOR SLAB TYPICAL DETAILS UNLESS NOTED OTHERWISE
3. UNDERGROUND UTILITIES SHOWN FOR REFERENCE ONLY REFER TO CIVIL DWGS FOR SITE UTILITIES.
4. SEE DETAIL 7/SC-500 FOR TURNED DOWN EDGE AT EXTERIOR EQUIPMENT PADS AND FOOTINGS TYPICAL
5. 1'-0" THK MIN MAT FOUNDATION. SEE 12/SC-300 FOR REINF T/MAT EL - SEE PLAN
6. EXISTING FACILITY FFE = 778.83' +/- = 100'-0" (REFERENCE)
7. REFER TO DWG SS-116 URT FRAMING PLAN AND ARCH DWGS FOR DIMENSIONS TO CMU WALLS

NOTE

"A": 8" CMU REINF W/ #6@32" OC FULL HEIGHT VERT IN WALL. GROUT REINF CORES SOLID

"B": 12" CMU REINF W/ #7@32" OC FULL HEIGHT VERT REINF IN WALL. GROUT REINF CORES SOLID

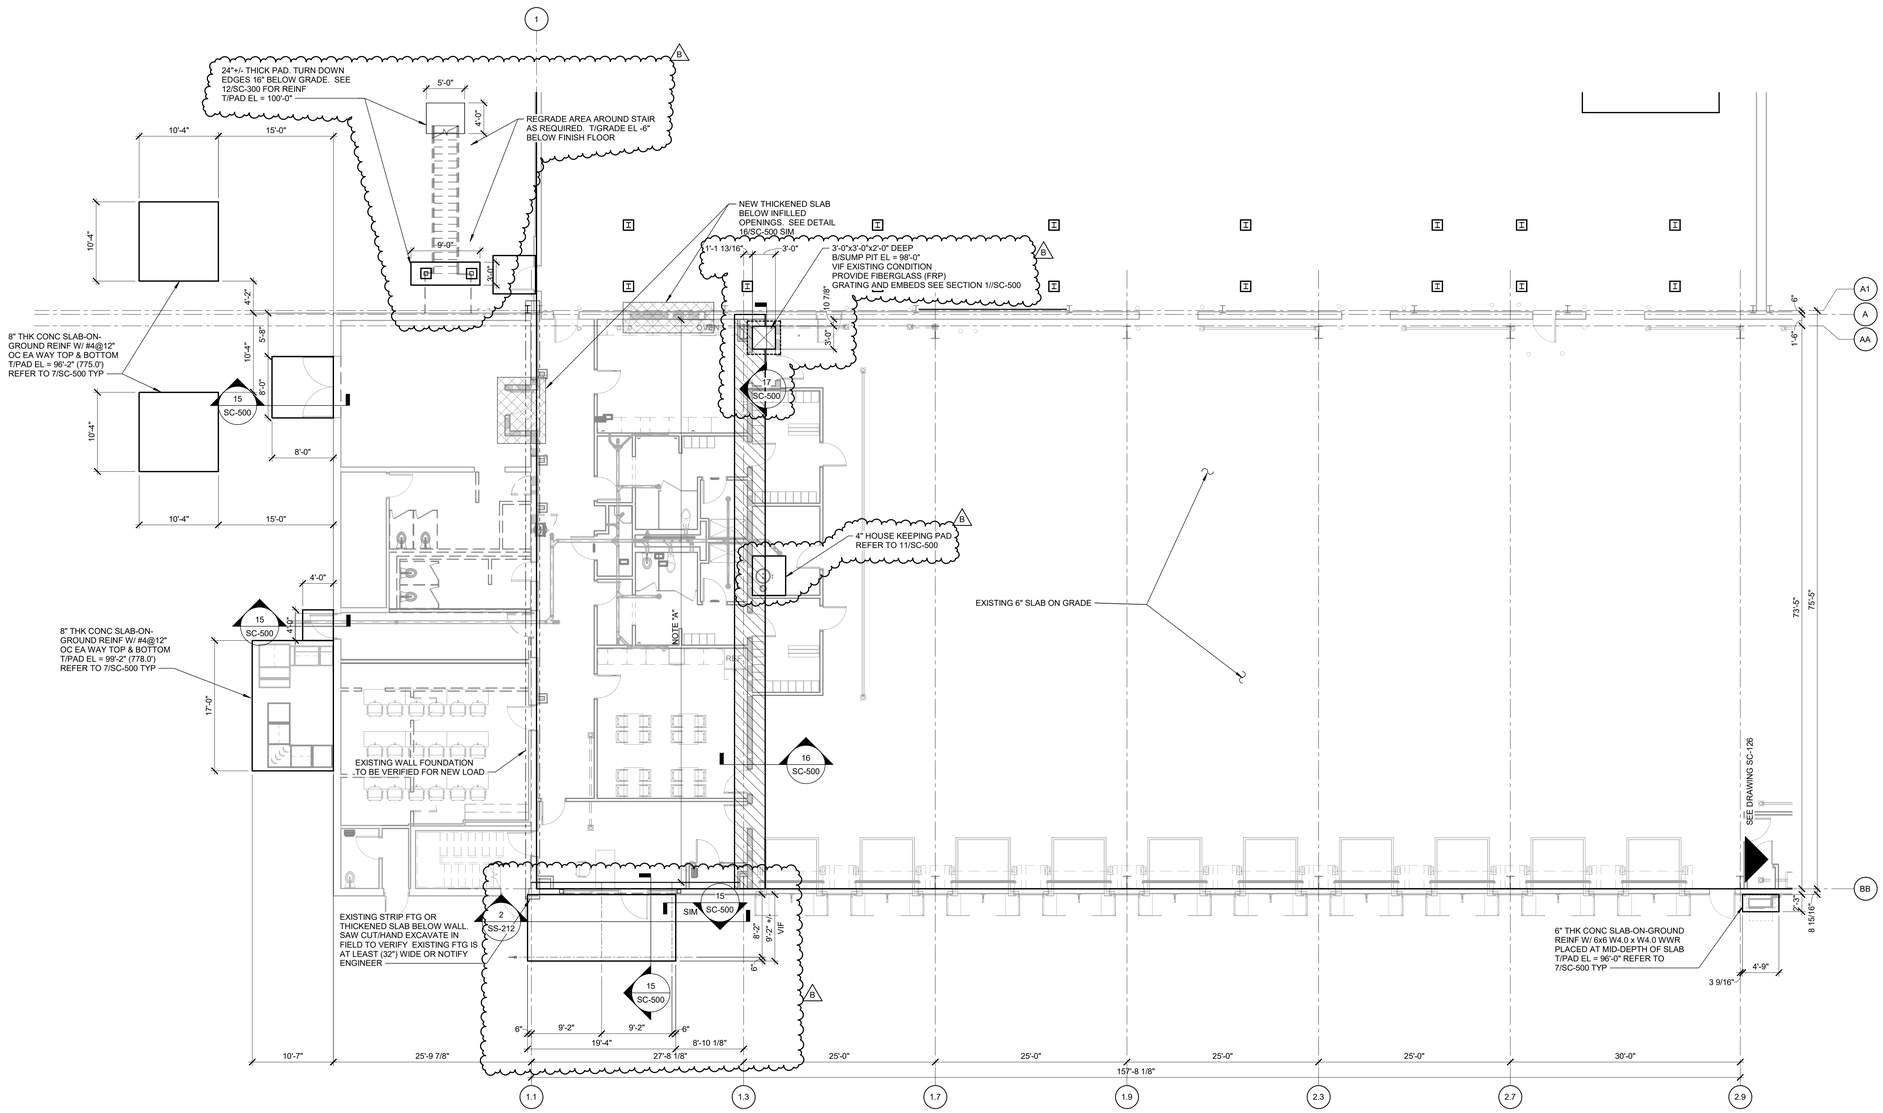


## SLAB PLAN PART E

SCALE: 1/8" = 1'-0"

ALL DIMENSION TO BE VERIFIED WITH ARCHITECTURAL DRAWING

SSOE®

CONSULTANTS:

Issued For BULLETIN 05/25/2022 www.ssoe.com

SEAL ON THIS DOCUMENT AUTHORIZED BY:

PROJECT INFORMATION:

# BROWNFIELD MODIFICATIONS

CLIENT INFORMATION:

ASCEND ELEMENTS
ASCEND ELEMENTS, INC
9172 INDUSTRIAL DR NE
COVINGTON, GA
30014

CLIENT PROJECT NO: XXX-XXXXX-XX

| NO. | DATE | SUBJECT |
|---|---|---|
| B | 05/24/22 | BULLETIN NO. 1 - PKG 11C02 |
| A | 04/29/22 | FOR CONSTRUCTION - PKG 11C02 |

REVISION OR ISSUE


SSOE, Inc.
1001 Madison Avenue
Toledo, OH 43604
T. (419) 255-3830


| | |
|---|---|
| PROJECT NO: | 021-01975-00 |
| PROJECT MANAGER: | R. FOX |
| DESIGNED: | H.FIRSTER |
| CHECKED: | Checker |

DRAWING TITLE: SLAB PLAN PART E

DRAWING NO: SC-125

BIM 360://Battery Resources Brownfield Modifications/021019750_S20_SSOE.rvt
DATE: 5/24/2022 9:11:16 PM