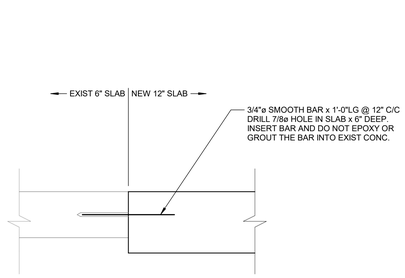

1 SC-121 NEW TO EXISTING SLAB
SCALE: 1 1/2" = 1'-0"

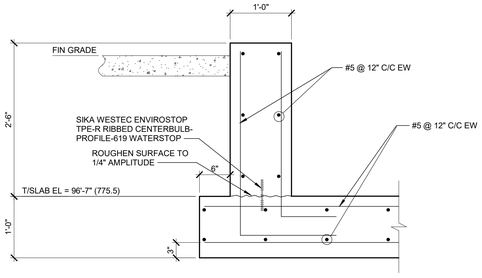

2 SC-114 SECTION
SCALE: 1" = 1'-0"

PKG. 14C01

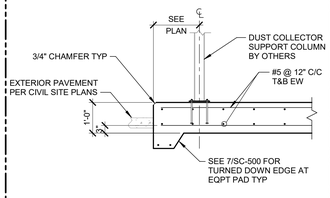

4 SC-113 SECTION
SCALE: 1/2" = 1'-0"

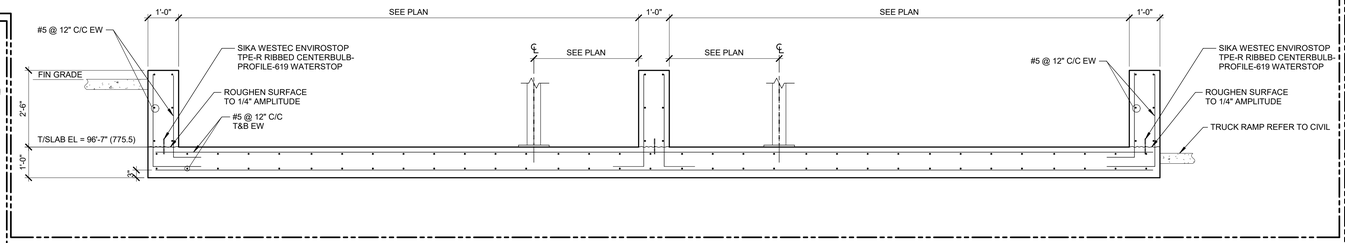

5 SC-114 SECTION
SCALE: 1/2" = 1'-0"

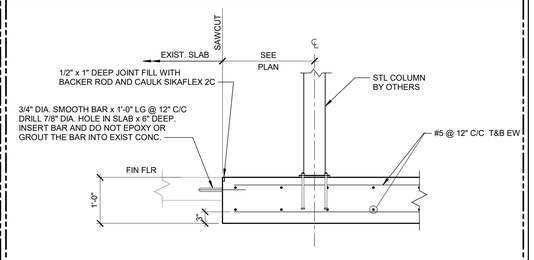

6 SC-121 SECTION
SCALE: 3/4" = 1'-0"

PKG. 13C01

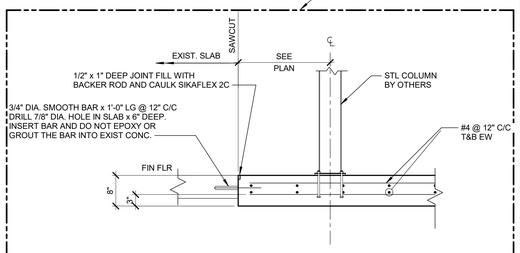

7 SC-121 SECTION
SCALE: 3/4" = 1'-0"

PKG. 13C02

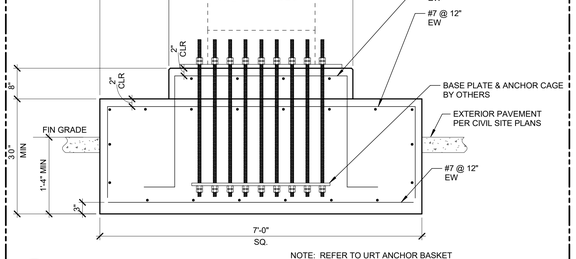

NOTE: REFER TO URT ANCHOR BASKET DRAWINGS 75611-01 AND 75613-01

8 SC-113 SECTION
SCALE: 3/4" = 1'-0"

PKG. 12C01

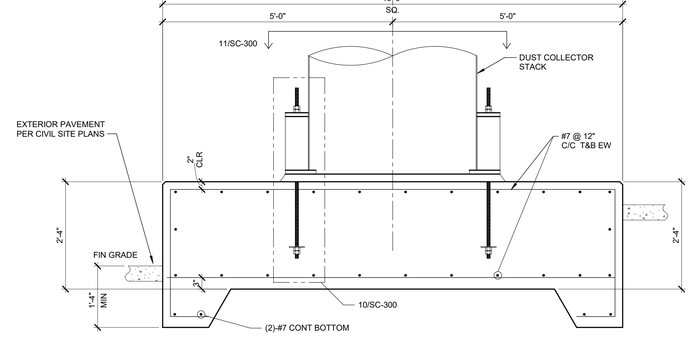

9 SC-113 SECTION
SCALE: 3/4" = 1'-0"

PKG. 13C01

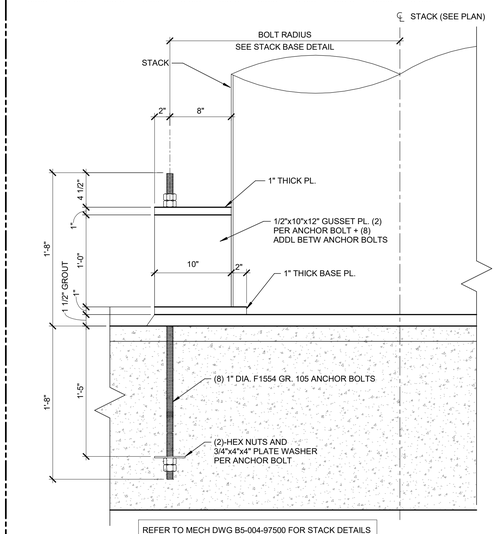

REFER TO MECH DWG B5-004-97500 FOR STACK DETAILS

10 SC-300 SECTION
SCALE: 1 1/2" = 1'-0"

REFER TO MECH DWG B5-004-97500 FOR STACK DETAILS

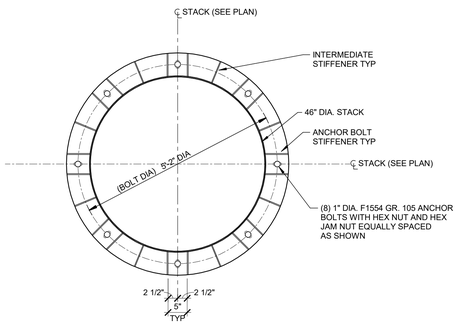

11 SC-300 SECTION
SCALE: 3/4" = 1'-0"

PKG. 12C01, 13C02, 11C02 (A)

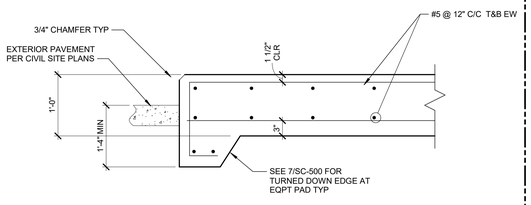

12 SC-113 SECTION
SCALE: 1" = 1'-0"

SSOE®

CONSULTANTS:

Issued For
BULLETIN
05/25/2022
www.ssoe.com

SEAL ON THIS DOCUMENT AUTHORIZED BY:

PROJECT INFORMATION:

BROWNFIELD
MODIFICATIONS

CLIENT INFORMATION:

ASCEND
ELEMENTS
ASCEND
ELEMENTS, INC
9172 INDUSTRIAL DR NE
COVINGTON, GA
30014

CLIENT PROJECT NO: XXX-XXXXX-XX

NO.	DATE	SUBJECT
A	05/24/22	BULLETIN NO. 1 - PKG 11C02

REVISION OR ISSUE

SSOE, Inc.
1001 Madison Avenue
Toledo, OH 43604
T. (419) 255-3830

PROJECT NO: 021-01975-00
PROJECT MANAGER: R. FOX
DESIGNED: H.FIRSTER
CHECKED: D. LYKINS

DRAWING TITLE:
FOUNDATION SECTIONS
AND DETAILS

DRAWING NO:
SC-300

BIM 360://Battery Resources Brownfield Modifications/021019750O_S20_SSOE.rvt
DATE: 5/24/2022 9:11:20 PM