FRAMING PLAN NOTES:

1. SEE DRAWING SERIES S-000 FOR DESIGN CRITERIA, SYMBOLS, ABBREVIATIONS AND GENERAL NOTES TYPICAL.
2. SEE DRAWING SERIES SS-300 FOR FRAMING DETAILS AND SECTIONS UNLESS NOTED OTHERWISE.
3. TOS EL = +111'-5" TYP UNO AS (+/-XX") ON PLAN. VERIFY T/SLAB ELEVATION IN FIELD AND MATCH EXISTING SECOND FLOOR SLAB ELEVATION. ADJUST T/STEEL ELEVATION AS NECESSARY.
4. S-1 : 3.5" CONC. ON 1.5VLR18 DECK, 5" TOTAL (2 SPAN MIN.) REINF W/ 6x6-W2.1xW2.1 WWR PLACED AT MID-DEPTH OF SLAB.
5. SEE SLAB PLANS FOR WALL VERTICAL REINFORCING TYPICAL.
6. REFER TO ARCHITECTURE FOR CMU OPENING SIZE AND LOCATION.
7. REFER TO SHEETS SS-600 AND SS-601 FOR CMU SCHEDULES AND DETAILS.

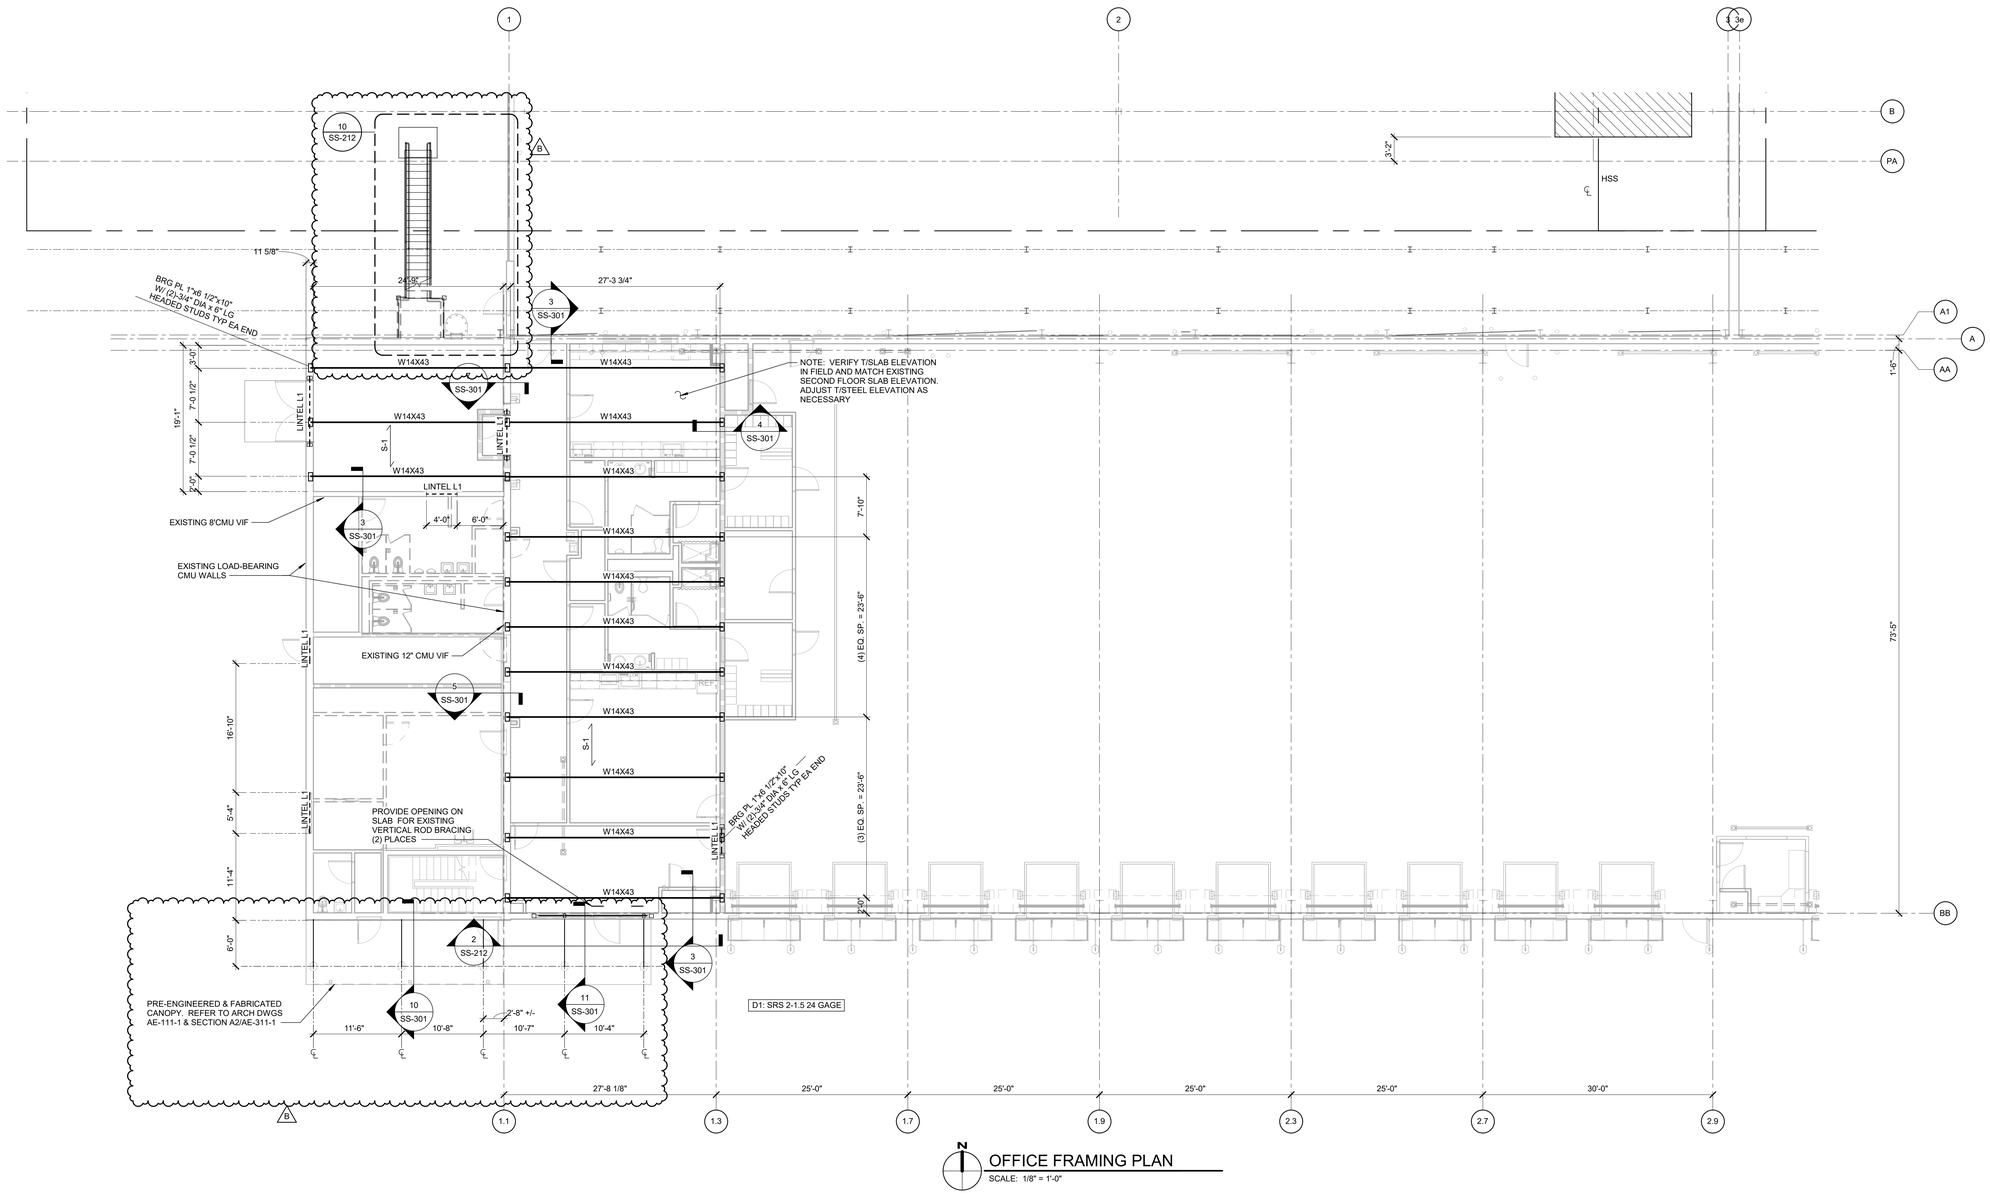

N

OFFICE FRAMING PLAN

SCALE: 1/8" = 1'-0"

ssoe®

CONSULTANTS:

Issued For
BULLETIN
05/25/2022
www.ssoe.com

SEAL ON THIS DOCUMENT AUTHORIZED BY:

PROJECT INFORMATION:

BROWNFIELD MODIFICATIONS

CLIENT INFORMATION:

ASCEND ELEMENTS
ASCEND ELEMENTS, INC
9172 INDUSTRIAL DR NE
COVINGTON, GA
30014

CLIENT PROJECT NO: XXX-XXXXX-XX

NO.	DATE	SUBJECT
B	05/24/22	BULLETIN NO. 1 - PKG 11C02
A	05/03/22	FOR CONSTRUCTION - PKG 11C02

REVISION OR ISSUE

SSOE, Inc.
1001 Madison Avenue
Toledo, OH 43604
T: (419) 255-3830

PROJECT NO:	021-01975-00
PROJECT MANAGER:	R. FOX
DESIGNED:	Designer
CHECKED:	Checker

DRAWING TITLE:
OFFICE FRAMING PLAN

DRAWING NO:
SS-115

BIM 360://Battery Resources Brownfield Modifications/021019750O_S20_SSOE.rvt
DATE: 5/24/2022 9:11:25 PM