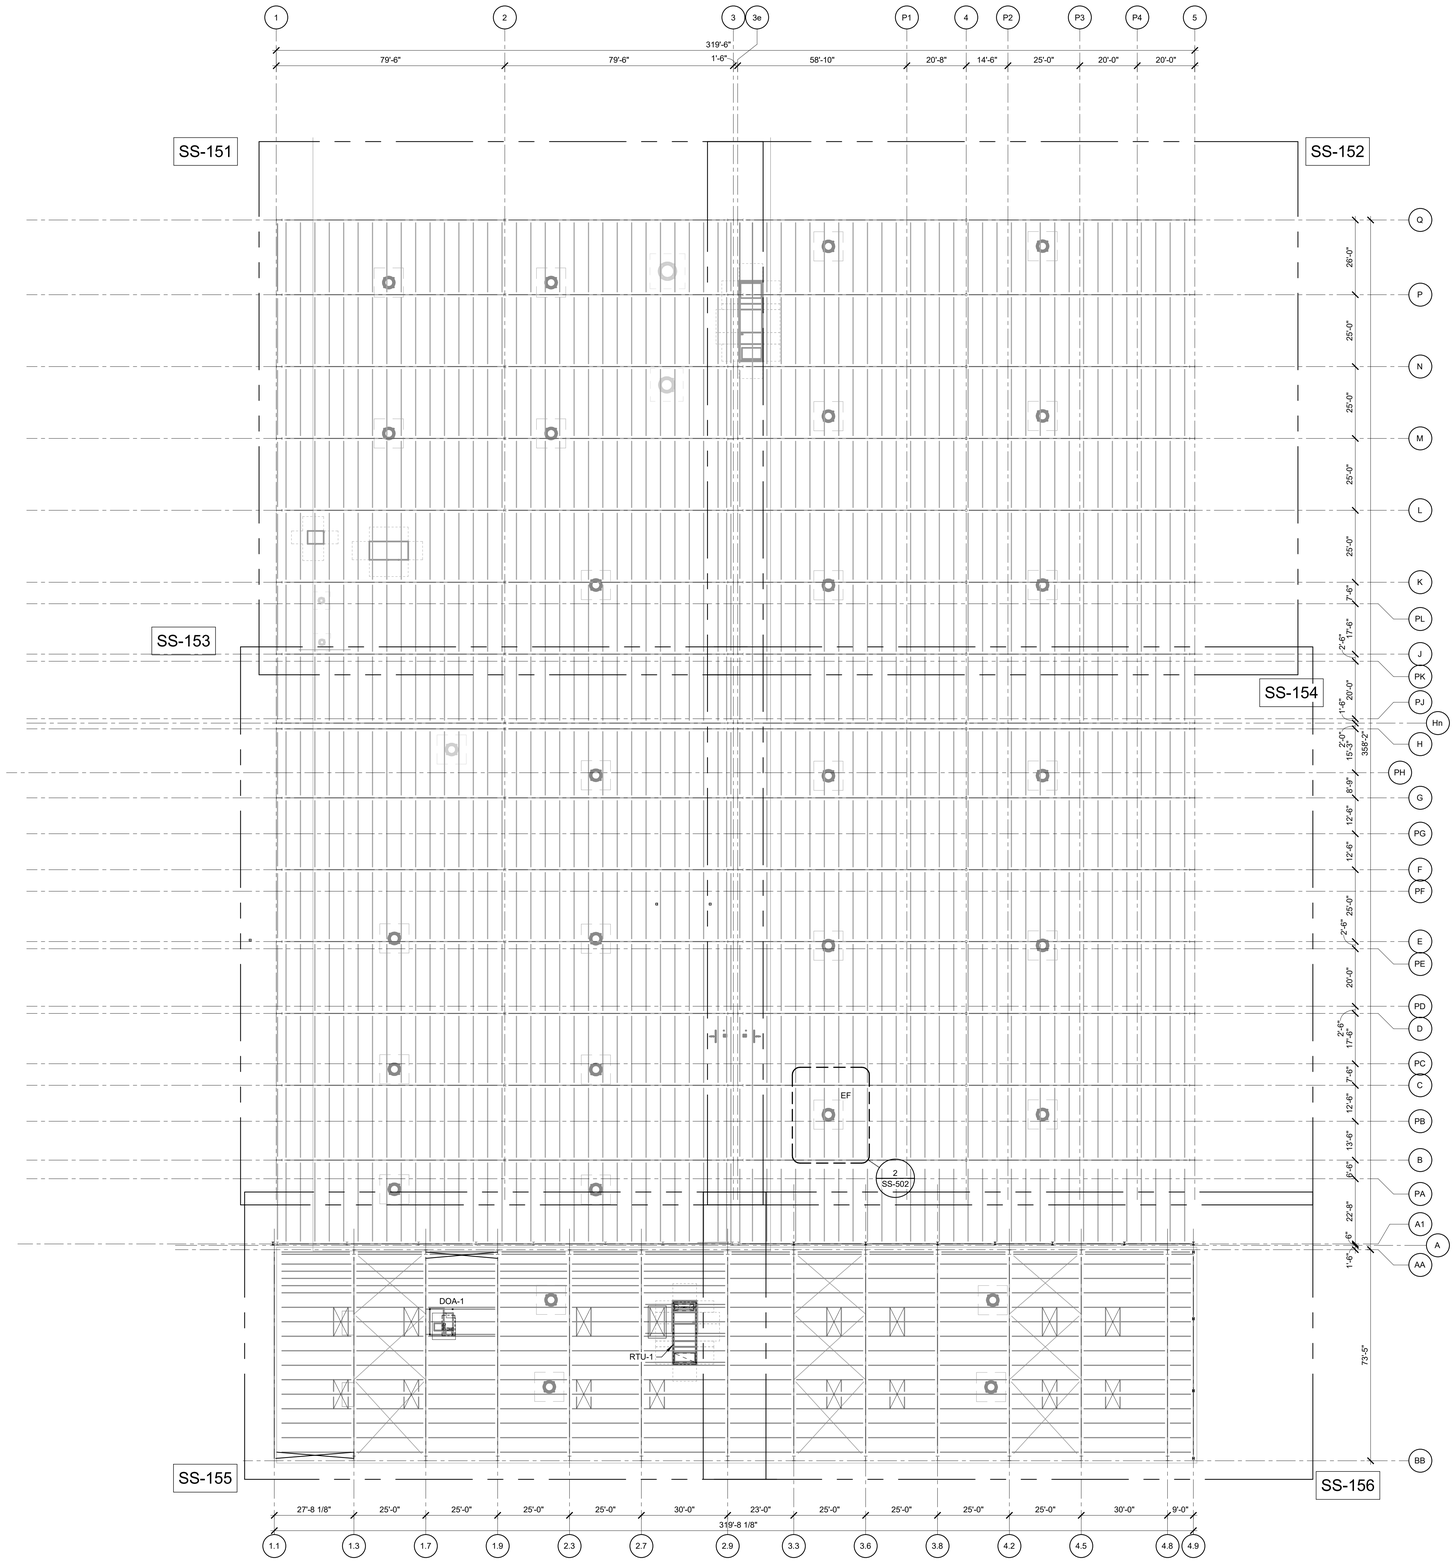

N

OVERALL ROOF FRAMING PLAN

SCALE: 3/64" = 1'-0"

FRAMING PLAN NOTES:

1. SEE DRAWING SERIES S-000 FOR DESIGN CRITERIA, SYMBOLS, ABBREVIATIONS AND GENERAL NOTES TYPICAL.
2. SEE DRAWING SERIES SS-500 FOR TYPICAL FRAMING DETAILS UNLESS NOTED OTHERWISE.
3. REFER TO ARCHITECTURE FOR CMU OPENING SIZE AND LOCATION.
4. REFER TO SHEETS SS-600 AND SS-601 FOR CMU SCHEDULES AND DETAILS.
5. "*" INDICATES DIMENSION TO BE VERIFIED W/ CERTIFIED/APPROVED SHOP DRAWINGS OF EQUIPMENT
6. INDICATES CONNECTION TO BE REINFORCED SEE DETAIL -/-
7. CONFIRM DEPTH OF NEW W10 PURLIN BEAM IN FIELD. DEPTH IS INTENDED TO MATCH EXISTING PURLIN DEPTH. CONTRACTOR TO REVIEW FEASIBILITY TO INSTALL NEW PURLIN BEAMS IN FIELD.

SSOE®

CONSULTANTS:

Issued For CONSTRUCTION
04/29/2022
www.ssoe.com

SEAL ON THIS DOCUMENT AUTHORIZED BY:

GEORGIA REGISTERED No. PE030606 PROFESSIONAL ENGINEER WILLIAM B. KUSSEROW
04/29/2022

PROJECT INFORMATION:

BROWNFIELD MODIFICATIONS

CLIENT INFORMATION:

ASCEND ELEMENTS
ASCEND ELEMENTS, INC
9172 INDUSTRIAL DR NE
COVINGTON, GA
30014

CLIENT PROJECT NO: XXX-XXXXX-XX

NO.	DATE	SUBJECT
A	04/29/22	FOR CONSTRUCTION - PKG 11C02

REVISION OR ISSUE

SSOE, Inc.
1001 Madison Avenue
Toledo, OH 43604
T. (419) 255-3830

PROJECT NO:	021-01975-00
PROJECT MANAGER:	R. FOX
DESIGNED:	H.FIRSTER
CHECKED:	D. LYKINS

DRAWING TITLE:
OVERALL ROOF FRAMING PLAN

DRAWING NO:
SS-150

BIM 360://Battery Resources Brownfield Modifications/021019750O_S20_SSOE.rvt
DATE: 4/29/2022 1:25:46 PM