FRAMING PLAN NOTES:

1. SEE DRAWING SERIES S-000 FOR DESIGN CRITERIA, SYMBOLS, ABBREVIATIONS AND GENERAL NOTES TYPICAL.
2. SEE DRAWING SERIES SS-500 FOR TYPICAL FRAMING DETAILS UNLESS NOTED OTHERWISE.
3. REFER TO ARCHITECTURE FOR CMU OPENING SIZE AND LOCATION.
4. REFER TO SHEETS SS-600 AND SS-601 FOR CMU SCHEDULES AND DETAILS.
5. *** INDICATES DIMENSION TO BE VERIFIED W/ CERTIFIED/APPROVED SHOP DRAWINGS OF EQUIPMENT
6. INDICATES CONNECTION TO BE REINFORCED SEE DETAIL 5/SS-502
7. CONFIRM DEPTH OF NEW W10 PURLIN BEAM IN FIELD. DEPTH IS INTENDED TO MATCH EXISTING PURLIN DEPTH. CONTRACTOR TO REVIEW FEASIBILITY TO INSTALL NEW PURLIN BEAMS IN FIELD.

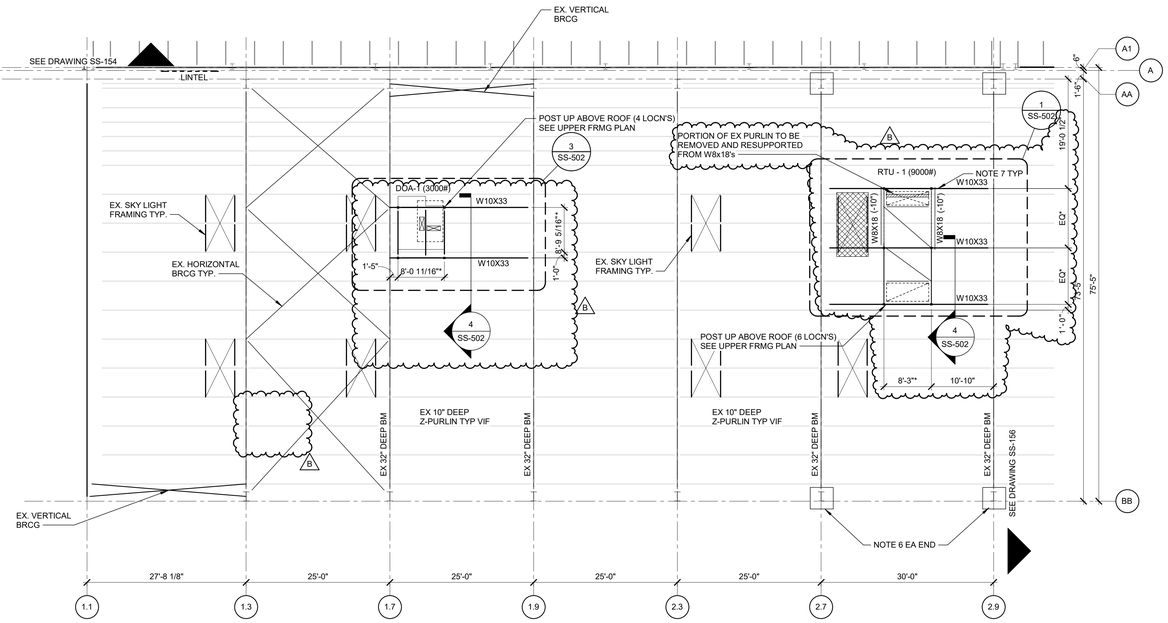

N

ROOF FRAMING PLAN AREA E

SCALE: 3/32" = 1'-0"

ssoe®

CONSULTANTS:

Issued For BULLETIN 05/25/2022 www.ssoe.com

SEAL ON THIS DOCUMENT AUTHORIZED BY:

PROJECT INFORMATION:

BROWNFIELD MODIFICATIONS

CLIENT INFORMATION:

ASCEND ELEMENTS

ASCEND ELEMENTS, INC
9172 INDUSTRIAL DR NE
COVINGTON, GA
30014

CLIENT PROJECT NO: XXX-XXXXX-XX

NO.	DATE	SUBJECT
B	05/24/22	BULLETIN NO. 1 - PKG 11C02
A	05/03/22	FOR CONSTRUCTION - PKG 11C02

REVISION OR ISSUE

SSOE, Inc.
1001 Madison Avenue
Toledo, OH 43604
T. (419) 255-3830

PROJECT NO:	021-01975-00
PROJECT MANAGER:	R. FOX
DESIGNED:	H.FIRSTER
CHECKED:	D. LYKINS

DRAWING TITLE:
ROOF FRAMING PLAN AREA E

DRAWING NO:
SS-155

BIM 360://Battery Resources Brownfield Modifications/021019750_S20_SSOE.rvt
DATE: 5/24/2022 9:11:26 PM