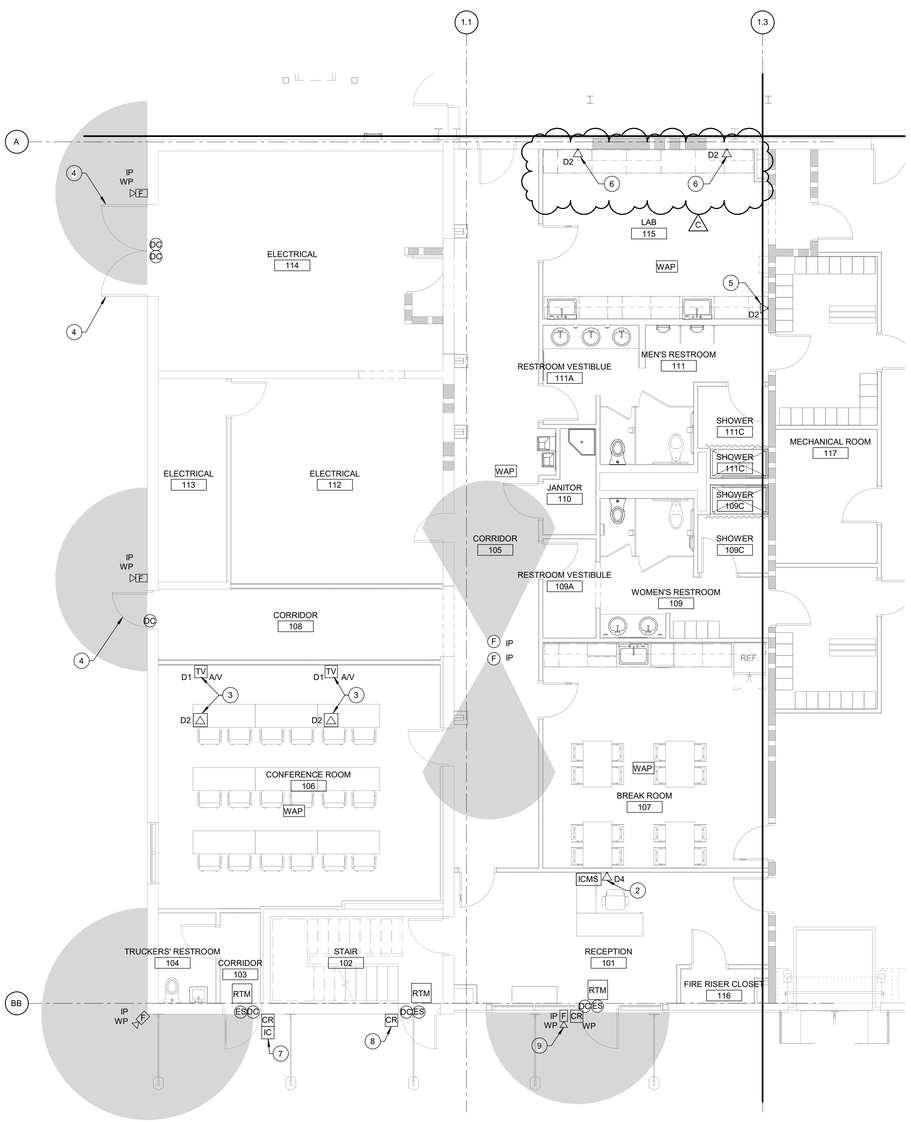

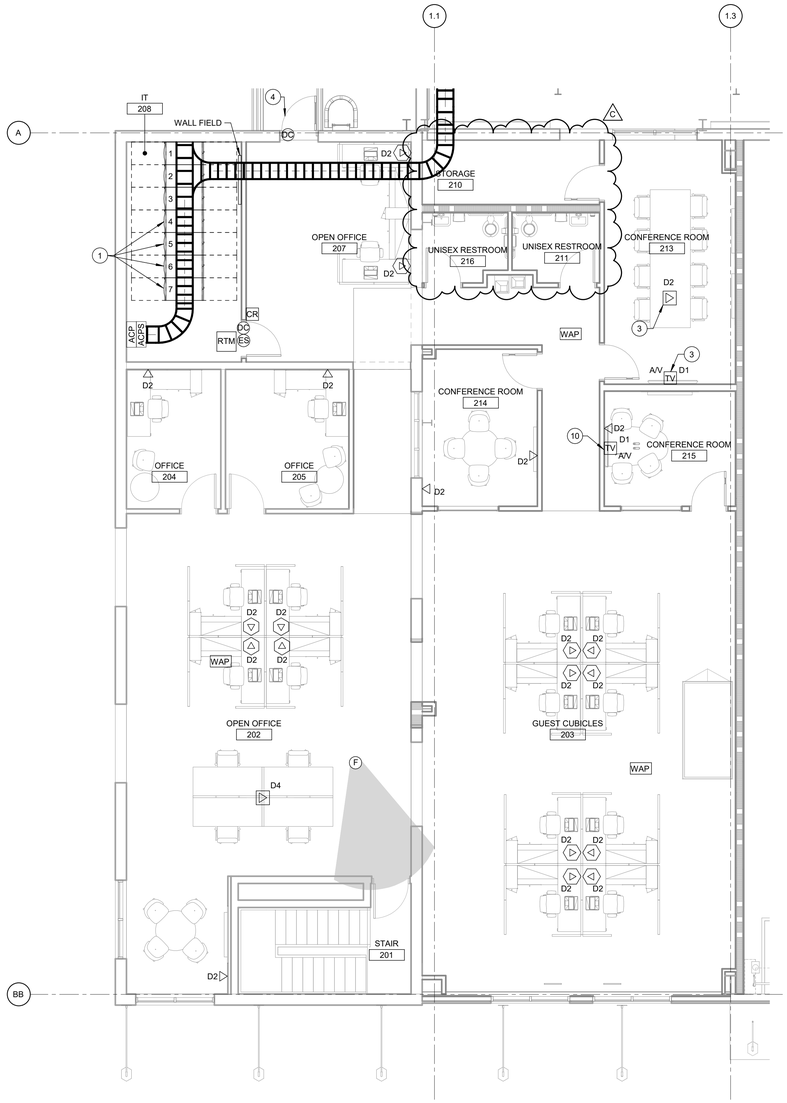

GENERAL NOTES

A. SEE SHEET TA-001 FOR SYMBOL SCHEDULE AND GENERAL NOTES.

PLAN NOTES (#)

1. FUTURE MDF CABINET.
2. CONTRACTOR TO PROVIDE AND INSTALL THE ACCESS CONTROL AND VIDEO MANAGEMENT WORKSTATIONS HERE.
3. CONTRACTOR TO PROVIDE AN HDMI CABLE BETWEEN THE FLOOR BOX AND THE BOX BEHIND THE TV. FLOOR BOX AND WALL BOX TO INCLUDE HDMI JACKS. COORDINATE WITH ELECTRICAL CONTRACTOR FOR UNDERFLOOR RACEWAY.
4. EMERGENCY EXIT DOOR. PROGRAM ACCESS CONTROL SYSTEM TO GENERATE ALARM AT THE HEADEND WHEN THE DOOR IS OPEN.
5. DATA JACK FOR DI WATER MACHINE. COORDINATE EXACT LOCATION WITH OWNER AND ELECTRICAL CONTRACTOR.
6. MOUNT DATA JACK ABOVE COUNTER. COORDINATE EXACT HEIGHT WITH ELECTRICAL CONTRACTOR.
7. INTERCOM STATION SHALL BE ABLE TO CALL THE RECEPTIONIST DESK AND THE SHIPPING DESK WHEN A CALL IS MADE. THE RECEPTIONIST (RM 101) AND SHIPPING DESKS (RM 118) SHALL BE ABLE TO TALK AND SEE THE VISITOR AS WELL AS UNLOCK THE DOOR.
8. PROGRAM ACCESS CONTROL SYSTEM SO THAT THIS CARD READER ONLY WORKS OUTSIDE OF BUSINESS HOURS. COORDINATEWITH OWNER ON HOURS OF BUSINESS.
9. MOUNTING HEIGHT FOR CAMERA IS 9'-6" ABOVE CONCRETE PAD.
10. CONTRACTOR TO PROVIDE AN HDMI CABLE BETWEEN THE WALL BOX AND THE BOX BEHIND THE TV. BOTH WALL BOXES TO INCLUDE HDMI JACKS. COORDINATE WITH ELECTRICAL CONTRACTOR FOR RACEWAYS.

N
1 TE-102
DATA & SECURITY FIRST FLOOR OFFICE PLAN
SCALE: 3/16" = 1'-0"

N
2 TE-102
DATA & SECURITY SECOND FLOOR OFFICE PLAN
SCALE: 3/16" = 1'-0"

TB_REV 1.0

ssoe®

CONSULTANTS:

Issued For BULLETIN
10/14/2022
www.ssoe.com

SEAL ON THIS DOCUMENT AUTHORIZED BY:

APPLY STAMP IN BLUEBEAM

PROJECT INFORMATION:

BROWNFIELD MODIFICATIONS

CLIENT INFORMATION:

ASCEND ELEMENTS

ASCEND ELEMENTS
9172 INDUSTRIAL DR NE
COVINGTON, GA
30014

CLIENT PROJECT NO: XXX-XXXXX-XX

NO.	DATE	SUBJECT
C	10/14/22	ISSUED FOR BULLETIN 3
B	07/22/22	ISSUED FOR BULLETIN 1
A	06/06/22	ISSUED FOR IFC

REVISION OR ISSUE

SSOE, Inc.
1001 Madison Avenue
Toledo, OH 43604
T. (419) 255-3830

PROJECT NO: 021-01975-00
PROJECT MANAGER: R. FOX
DESIGNED: J. DELANEY
CHECKED: M. SMITH

DRAWING TITLE:
DATA & SECURITY OFFICE FLOOR PLANS

DRAWING NO:
TE-102

BIM 360://Battery Resources Brownfield Modifications/021019750O_T20_SSOE.rvt
DATE: 10/13/2022 1:54:30 PM