GENERAL NOTES

A. SEE SHEET TA-001 FOR SYMBOL SCHEDULE AND GENERAL NOTES.

PLAN NOTES (#)

1. CAMERA TO BE MOUNTED ON THE CORNER OF THE TRESTLE WITH A PARAPET CAMERA MOUNT TO ENABLE A 360° FIELD OF VIEW OF THE TANK FARM. CAMERA CIRCUIT TO TERMINATE IN THE SECURITY CAMERA ENCLOSURE. SEE SHEET TE-104 FOR ADDITIONAL DETAILS.

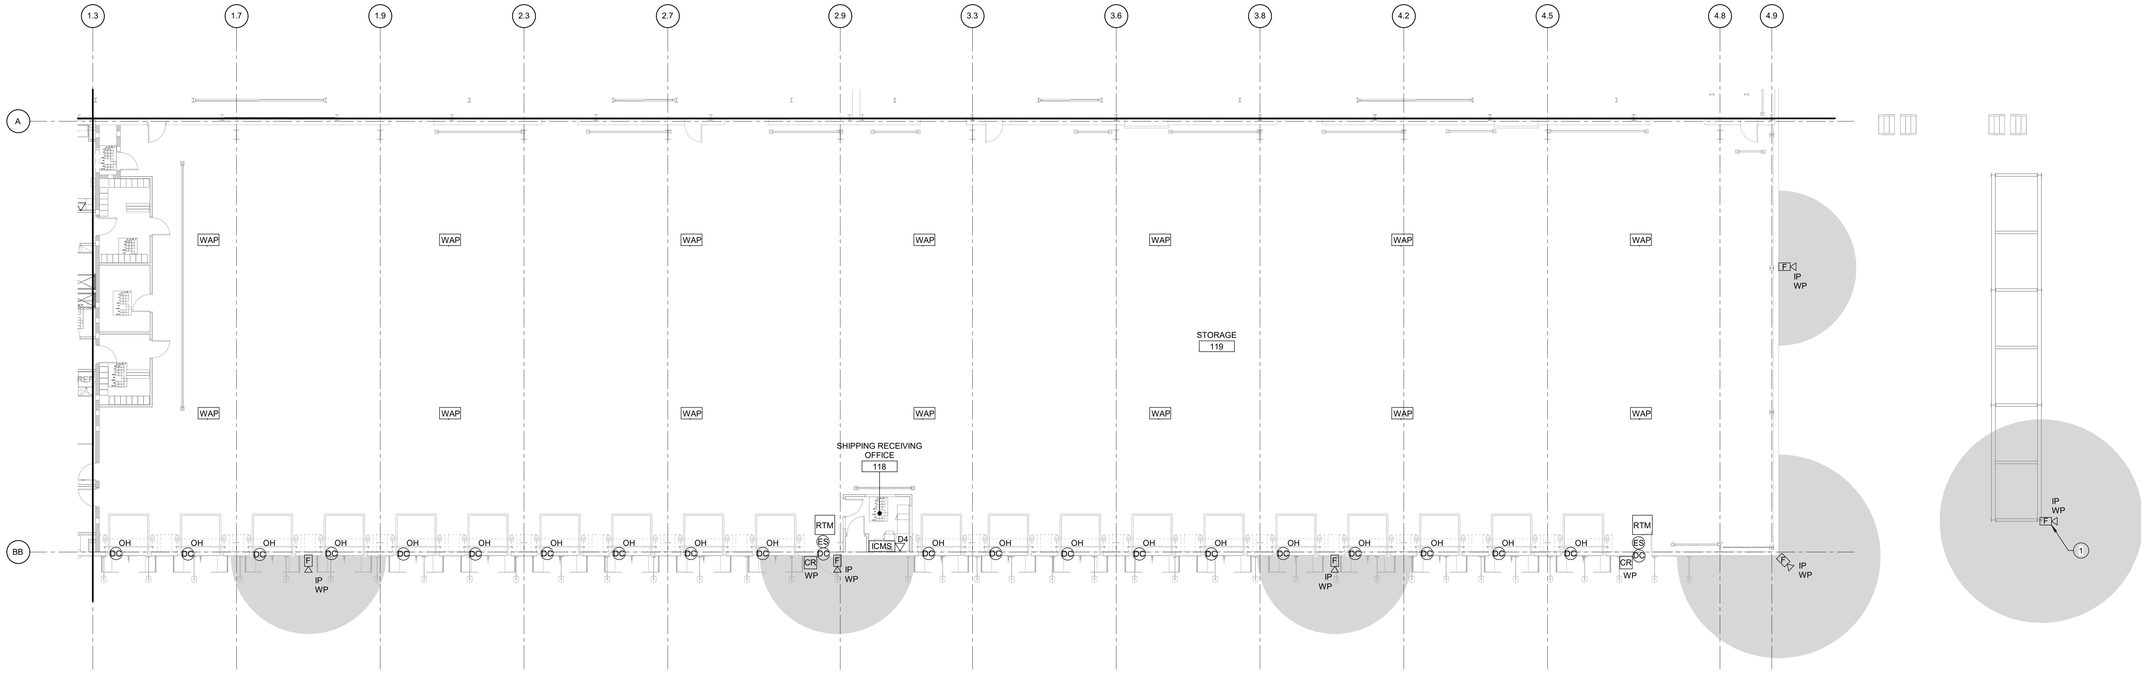

N

1 TE-103

DATA & SECURITY STORAGE FLOOR PLAN

SCALE: 3/32" = 1'-0"

TB_REV 1.0

SSOE®

CONSULTANTS:

Issued For
CONSTRUCTION
06/06/2022
www.ssoe.com

SEAL ON THIS DOCUMENT AUTHORIZED BY:

APPLY STAMP IN BLUEBEAM

PROJECT INFORMATION:

BROWNFIELD MODIFICATIONS

CLIENT INFORMATION:

ASCEND ELEMENTS

ASCEND ELEMENTS
9172 INDUSTRIAL DR NE
COVINGTON, GA
30014

CLIENT PROJECT NO: XXX-XXXXX-XX

NO.	DATE	REVISION OR ISSUE
A	06/06/22	ISSUED FOR IFC

SSOE, Inc.
1001 Madison Avenue
Toledo, OH 43604
T. (419) 255-3830

PROJECT NO:	021-01975-00
PROJECT MANAGER:	R. FOX
DESIGNED:	J. DELANEY
CHECKED:	M. SMITH

DRAWING TITLE:
DATA & SECURITY STORAGE FLOOR PLAN

DRAWING NO:
TE-103

BIM 360://Battery Resources Brownfield Modifications/021019750O_T20_SSOE.rvt
DATE: 6/6/2022 5:18:46 PM