GENERAL NOTES

A. SEE SHEET TA-001 FOR SYMBOL SCHEDULE AND GENERAL NOTES.

PLAN NOTES (#)

1. INSTALL DATA CIRCUIT, JACKS, AND WIRELESS ACCESS POINT AT THE CEILING FOR COVERAGE IN THE MEZZANINE.

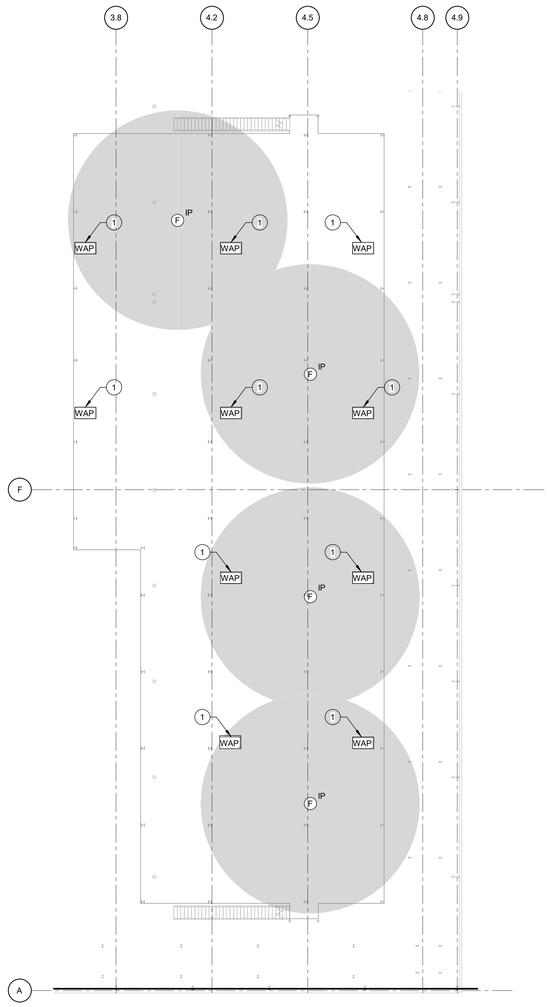

N

DATA & SECURITY WET PROCESS MEZZANINE FLOOR PLAN

SCALE: 1/16" = 1'-0"

SSOE®

CONSULTANTS:

Issued For
CONSTRUCTION
06/06/2022
www.ssoe.com

SEAL ON THIS DOCUMENT AUTHORIZED BY:

APPLY STAMP IN BLUEBEAM

PROJECT INFORMATION:

BROWNFIELD MODIFICATIONS

CLIENT INFORMATION:

ASCEND ELEMENTS

ASCEND ELEMENTS
9172 INDUSTRIAL DR NE
COVINGTON, GA
30014

CLIENT PROJECT NO: XXX-XXXXX-XX

NO.	DATE	SUBJECT
A	06/06/22	ISSUED FOR IFC

REVISION OR ISSUE

SSOE, Inc.
1001 Madison Avenue
Toledo, OH 43604
T. (419) 255-3830

PROJECT NO: 021-01975-00
PROJECT MANAGER: R. FOX
DESIGNED: J. DELANEY
CHECKED: M. SMITH

DRAWING TITLE:
DATA AND SECURITY WET PROCESS MEZZ FLOOR PLAN

DRAWING NO:
TE-105

BIM 360://Battery Resources Brownfield Modifications/021019750O_T20_SSOE.rvt
DATE: 6/6/2022 5:18:48 PM

TB_REV 1.0