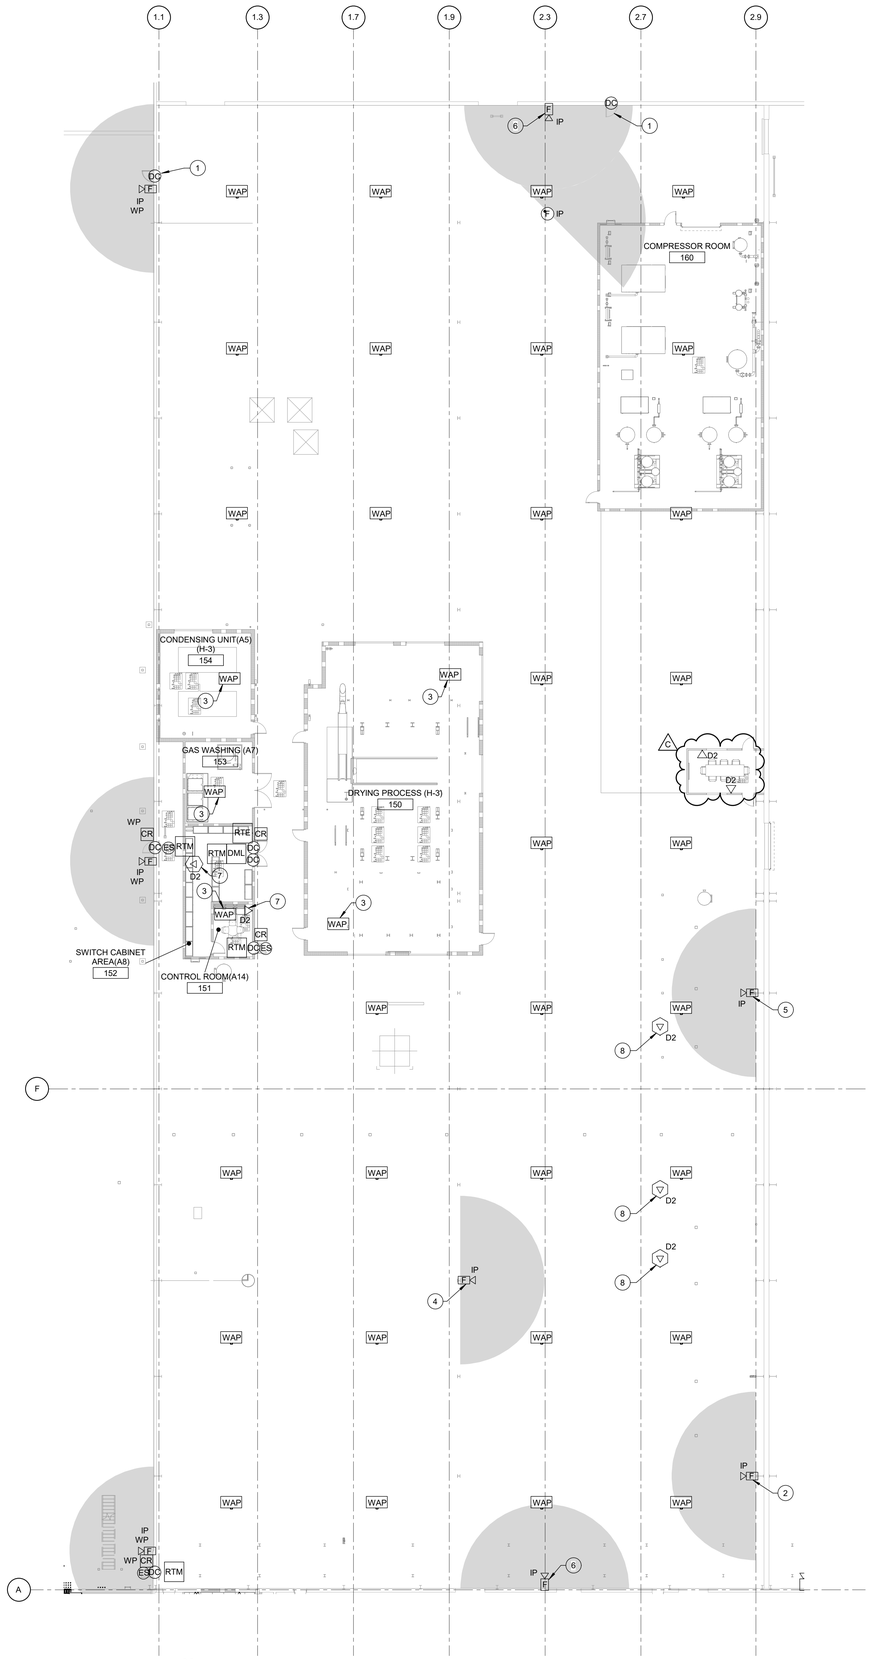

N

1 TE-106

DATA & SECURITY DRY PROCESS FLOOR PLAN

SCALE: 1/16" = 1'-0"

GENERAL NOTES

A. SEE SHEET TA-001 FOR SYMBOL SCHEDULE AND GENERAL NOTES.

B. PROVIDE FULL WIRELESS COVERAGE. CURRENT SPACING IS BASED ON 2,000 SQUARE FEET PER DEVICE.

C. URT TO PROVIDE ASCEND ELEMENTS A VIDEO FEED OF THEIR PROCESS CAMERAS. SECURITY CONTRACTOR TO COORDINATE WITH THE URT VENDOR FOR CONNECTIONS TO CAMERA SYSTEM. THE INTENT IS SO THAT ASCEND ELEMENTS WILL BE ABLE TO RECORD AND VIEW PROCESS CAMERAS THROUGHOUT THE FACILITY AND REMOTELY.

PLAN NOTES (#)

1. EMERGENCY EXIT DOOR. PROGRAM ACCESS CONTROL SYSTEM TO GENERATE ALARM AT THE HEADEND WHEN THE DOOR IS OPEN.
2. CAMERA TO VIEW THE FRONT END OF THE CABLE MANAGEMENT PROCESS LINE.
3. INSTALL WIRELESS ACCESS POINT AT THE CEILING OF THE ROOM, NOT THE ROOF OF THE BUILDING.
4. CAMERA TO VIEW THE MIDDLE SECTION OF THE CABLE MANAGEMENT PROCESS LINE.
5. CAMERA TO VIEW THE END SECTION OF THE CABLE MANAGEMENT PROCESS LINE.
6. CAMERA INTENT IS TO VIEW FORKTRUCK AND PEDESTRIAN TRAFFIC MOVING BETWEEN THE NORTH AND SOUTH ENDS OF THE BUILDING. COORDINATE EXACT LOCATION OF THE CAMERA WITH OWNER.
7. COORDINATE EXACT LOCATION OF DATA JACK LOCATION WITH URT EQUIPMENT SUPPLIER.
8. CABLE DROPS/JACKS FOR THE CABLE MANAGEMENT CONTROL BOX. COORDINATE EXACT LOCATION WITH OWNER'S REPRESENTATIVE. PROVIDE A SURFACE MOUNT BOX WITH (2) JACKS.

ssoe®

CONSULTANTS:

Issued For
BULLETIN
10/11/2022
www.ssoe.com

SEAL ON THIS DOCUMENT AUTHORIZED BY:

APPLY STAMP IN BLUEBEAM

PROJECT INFORMATION:

BROWNFIELD MODIFICATIONS

CLIENT INFORMATION:

ASCEND ELEMENTS

ASCEND ELEMENTS
9172 INDUSTRIAL DR NE
COVINGTON, GA
30014

CLIENT PROJECT NO: XXX-XXXXX-XX

NO.	DATE	SUBJECT
C	10/11/22	ISSUED FOR BULLETIN 2
B	07/22/22	ISSUED FOR BULLETIN 1
A	06/06/22	ISSUED FOR IFC

REVISION OR ISSUE

SSOE, Inc.
1001 Madison Avenue
Toledo, OH 43604
T. (419) 255-3830

PROJECT NO:	021-01975-00
PROJECT MANAGER:	R. FOX
DESIGNED:	J. DELANEY
CHECKED:	M. SMITH

DRAWING TITLE:
DATA & SECURITY DRY PROCESS FLOOR PLAN

DRAWING NO:
TE-106

BIM 360://Battery Resources Brownfield Modifications/021019750O_T20_SSOE.rvt
DATE: 10/10/2022 3:13:06 PM

TB_REV 1.0