GENERAL NOTES

A. SEE SHEET TA-001 FOR SYMBOL SCHEDULE AND GENERAL NOTES.

PLAN NOTES (#)

1. CAMERA FIELD OF VIEW TO COVER THE WEST END OF THE CORRIDOR.
2. CAMERA FIELD OF VIEW TO COVER THE CENTER PART OF THE CORRIDOR BETWEEN THE DUCTWORK.
3. CAMERA FIELD OF VIEW TO COVER THE EAST END OF THE CORRIDOR.

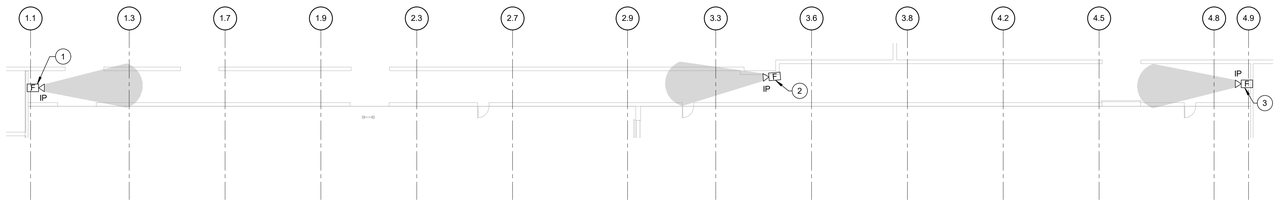

N

1 / TE-107 DATA & SECURITY COMMON CORRIDOR FLOOR PLAN

SCALE: 1/16" = 1'-0"

ssoe®

CONSULTANTS:

Issued For CONSTRUCTION
06/06/2022
www.ssoe.com

SEAL ON THIS DOCUMENT AUTHORIZED BY:

APPLY STAMP IN BLUEBEAM

PROJECT INFORMATION:

BROWNFIELD MODIFICATIONS

CLIENT INFORMATION:

ASCEND ELEMENTS

ASCEND ELEMENTS
9172 INDUSTRIAL DR NE
COVINGTON, GA
30014

CLIENT PROJECT NO: XXX-XXXXX-XX

NO.	DATE	SUBJECT
A	06/06/22	ISSUED FOR IFC

REVISION OR ISSUE

SSOE, Inc.
1001 Madison Avenue
Toledo, OH 43604
T. (419) 255-3830

PROJECT NO: 021-01975-00
PROJECT MANAGER: R. FOX
DESIGNED: J. DELANEY
CHECKED: M. SMITH

DRAWING TITLE:
DATA & SECURITY COMMON CORRIDOR FLOOR PLAN

DRAWING NO:
TE-107

BIM 360://Battery Resources Brownfield Modifications/021019750O_T20_SSOE.rvt
DATE: 6/6/2022 5:18:48 PM

TB_REV 1.0