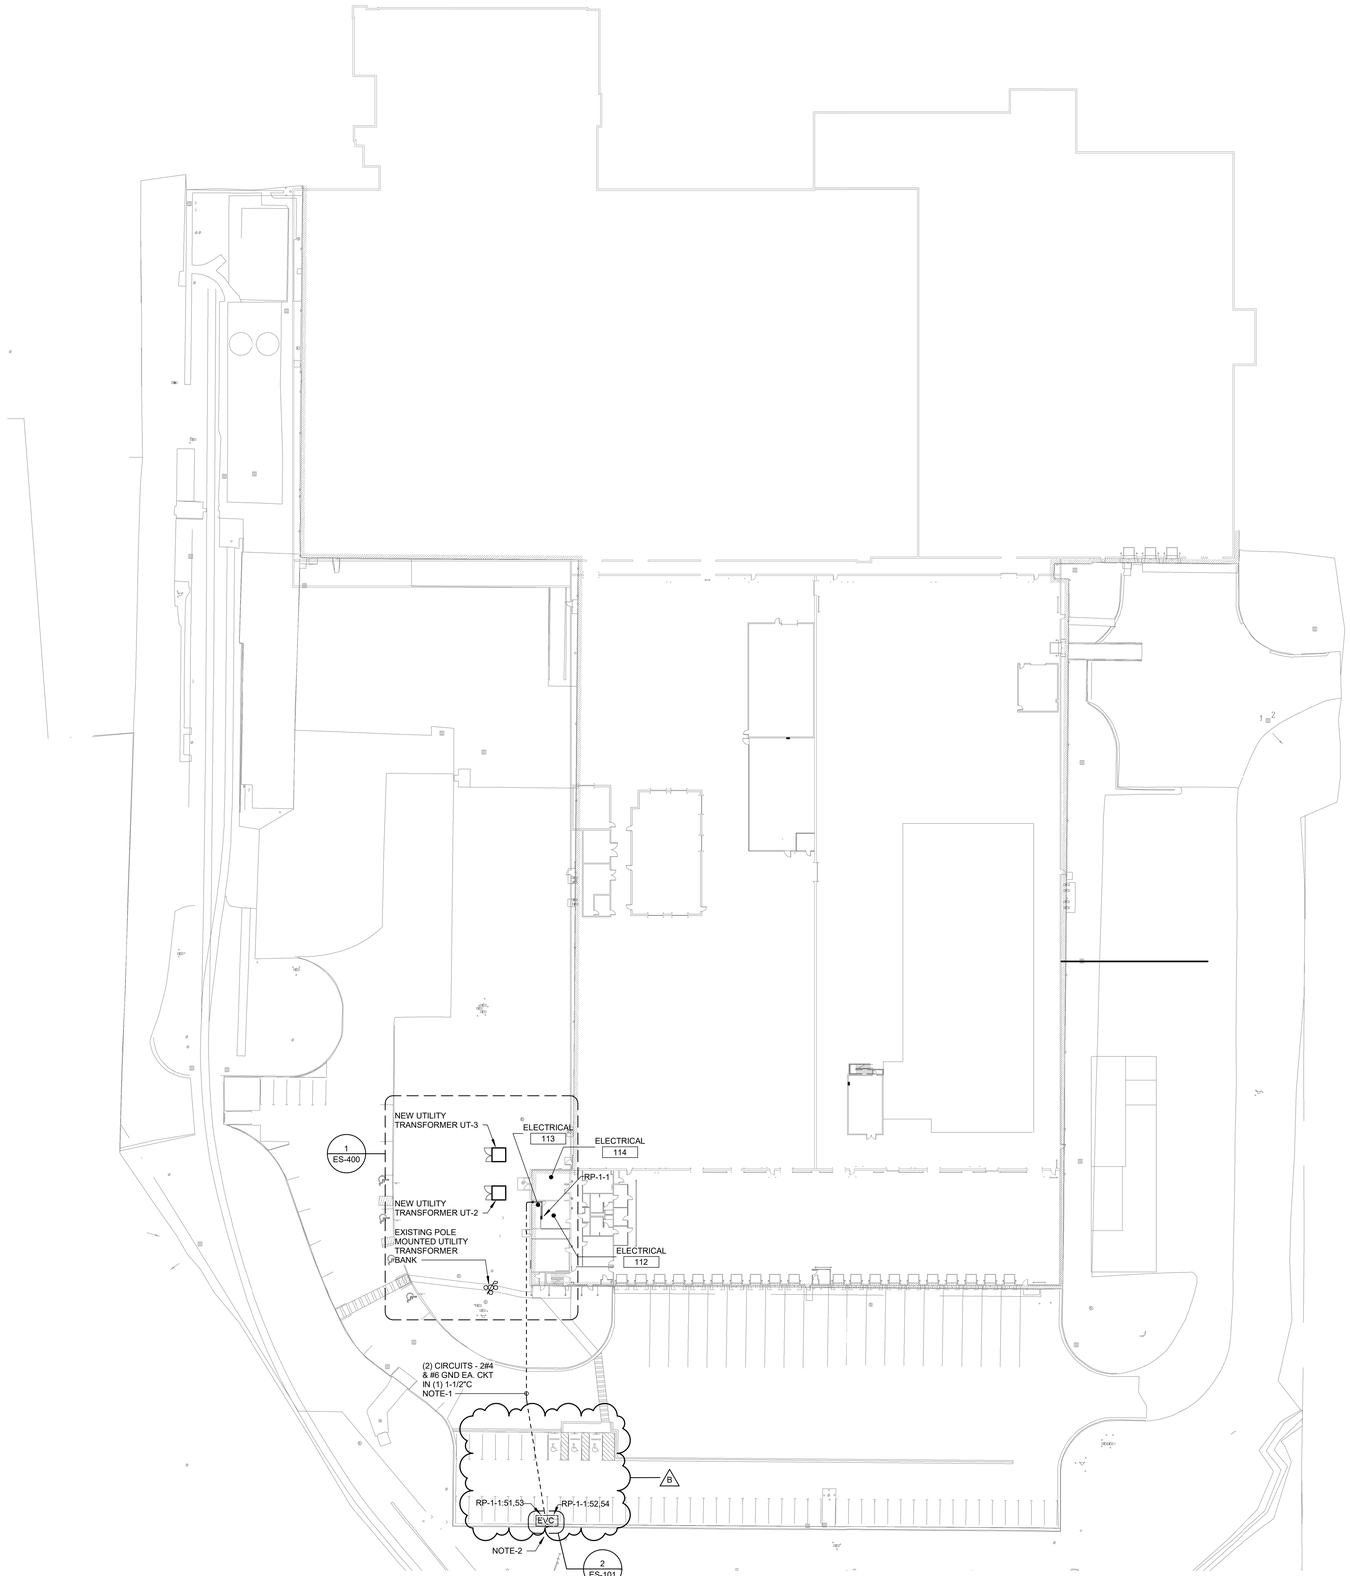

SITE POWER PLAN

SCALE: 1" = 40'-0"

GENERAL NOTES:

A. COORDINATE WITH LOCAL UTILITY FOR ALL SITE SERVICE REQUIREMENTS AND EXISTING UNDERGROUND UTILITIES.

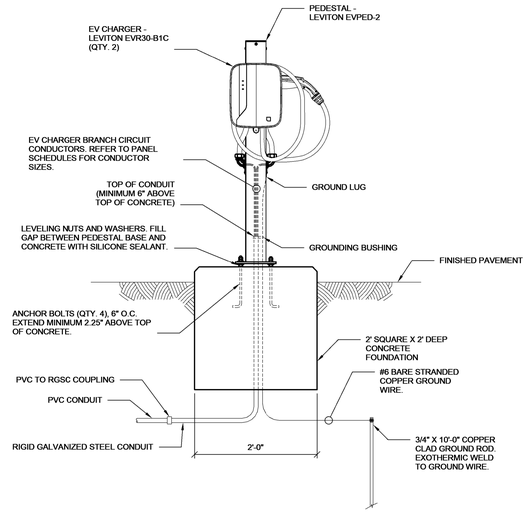

FRONT VIEW

NOTES:

1. CONCRETE ENCASE UNDERGROUND CONDUITS WHERE SUBJECT TO VEHICULAR TRAFFIC.
2. PROVIDE (2) LEVITON EVR SERIES LEVEL 2 COMMERCIAL CHARGING STATIONS SUITABLE FOR PEDESTAL TYPE INSTALLATION ON (1) PEDESTAL. COORDINATE WITH MANUFACTURES SPECIFICATIONS FOR INSTALLATION REQUIREMENTS. PROVIDE ALL ACCESSORIES, MOUNTING HARDWARE AND RACEWAYS TO CREATE AN OPERABLE SYSTEM.

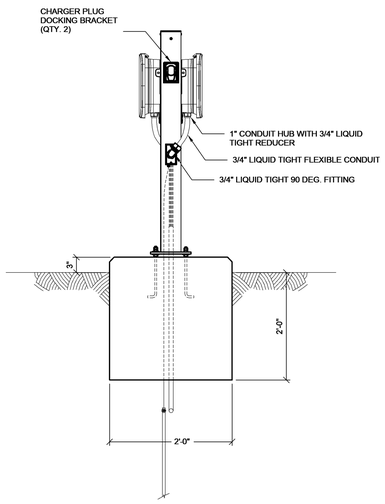

SIDE VIEW

ELECTRIC VEHICLE CHARGING STATION INSTALLATION DETAIL

2 / ES-101

SCALE: NOT TO SCALE

SSOE®

CONSULTANTS:

Issued For BULLETIN
07/22/2022
www.ssoe.com

SEAL ON THIS DOCUMENT AUTHORIZED BY:

APPLY STAMP IN BLUEBEAM

PROJECT INFORMATION:

BROWNFIELD MODIFICATIONS

CLIENT INFORMATION:

ASCEND ELEMENTS
ASCEND ELEMENTS
9172 INDUSTRIAL DR NE
COVINGTON, GA
30014

CLIENT PROJECT NO: XXX-XXXXX-XX

NO.	DATE	SUBJECT
B	07/22/22	BULLETIN 2- PKG 11E01
A	06/06/22	BULLETIN 1 - PKG 11E01

REVISION OR ISSUE

SSOE, Inc.
1001 Madison Avenue
Toledo, OH 43604
T. (419) 255-3830

PROJECT NO:	021-01975-00
PROJECT MANAGER:	R. FOX
DESIGNED:	D. WOODS
CHECKED:	F. ROWE

DRAWING TITLE:
ELECTRICAL SITE POWER PLAN

DRAWING NO:
ES-101

BIM 360://Battery Resources Brownfield Modifications/021019750_E20_SSOE.rvt
DATE: 7/22/2022 11:16:15 AM

TB_REV 1.0