GENERAL NOTES:

A. COORDINATE WITH LOCAL UTILITY FOR ALL SITE SERVICE REQUIREMENTS AND EXISTING UNDERGROUND UTILITIES.

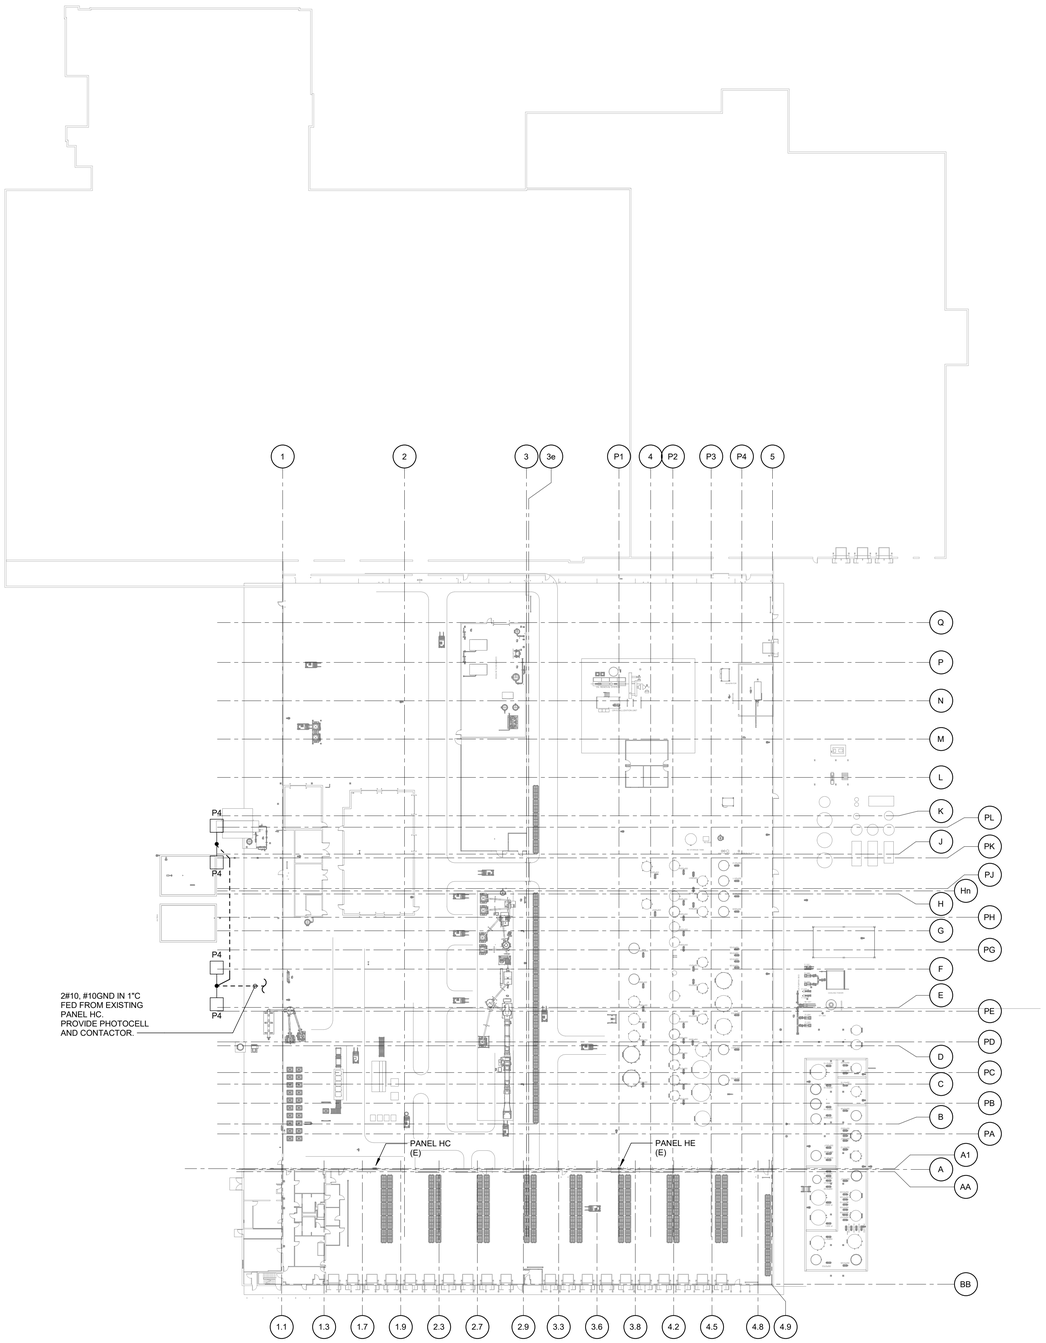

N

SITE LIGHTING PLAN

SCALE: 1" = 40'-0"

TB_REV 1.0

ssoe®

CONSULTANTS:

Issued For CONSTRUCTION
05/04/2022
www.ssoe.com

SEAL ON THIS DOCUMENT AUTHORIZED BY:

GEORGIA REGISTERED No. PE035731 PROFESSIONAL ENGINEER FRANK M. ROWE 5/4/22

PROJECT INFORMATION:

BROWNFIELD MODIFICATIONS

CLIENT INFORMATION:

ASCEND ELEMENTS

ASCEND ELEMENTS
9172 INDUSTRIAL DR NE
COVINGTON, GA
30014

CLIENT PROJECT NO: XXX-XXXXX-XX

NO.	DATE	SUBJECT
B	05/03/22	FOR CONSTRUCTION - PKG 11E01
A	04/28/22	FOR PERMIT - PKG 11E01

REVISION OR ISSUE

SSOE, Inc.
1001 Madison Avenue
Toledo, OH 43604
T. (419) 255-3830

PROJECT NO: 021-01975-00
PROJECT MANAGER: R. FOX
DESIGNED: D. WOODS
CHECKED: F. ROWE

DRAWING TITLE:
ELECTRICAL SITE LIGHTING PLAN

DRAWING NO:
ES-102

BIM 360://Battery Resources Brownfield Modifications/021019750O_E20_SSOE.rvt
DATE: 5/4/2022 4:17:51 PM