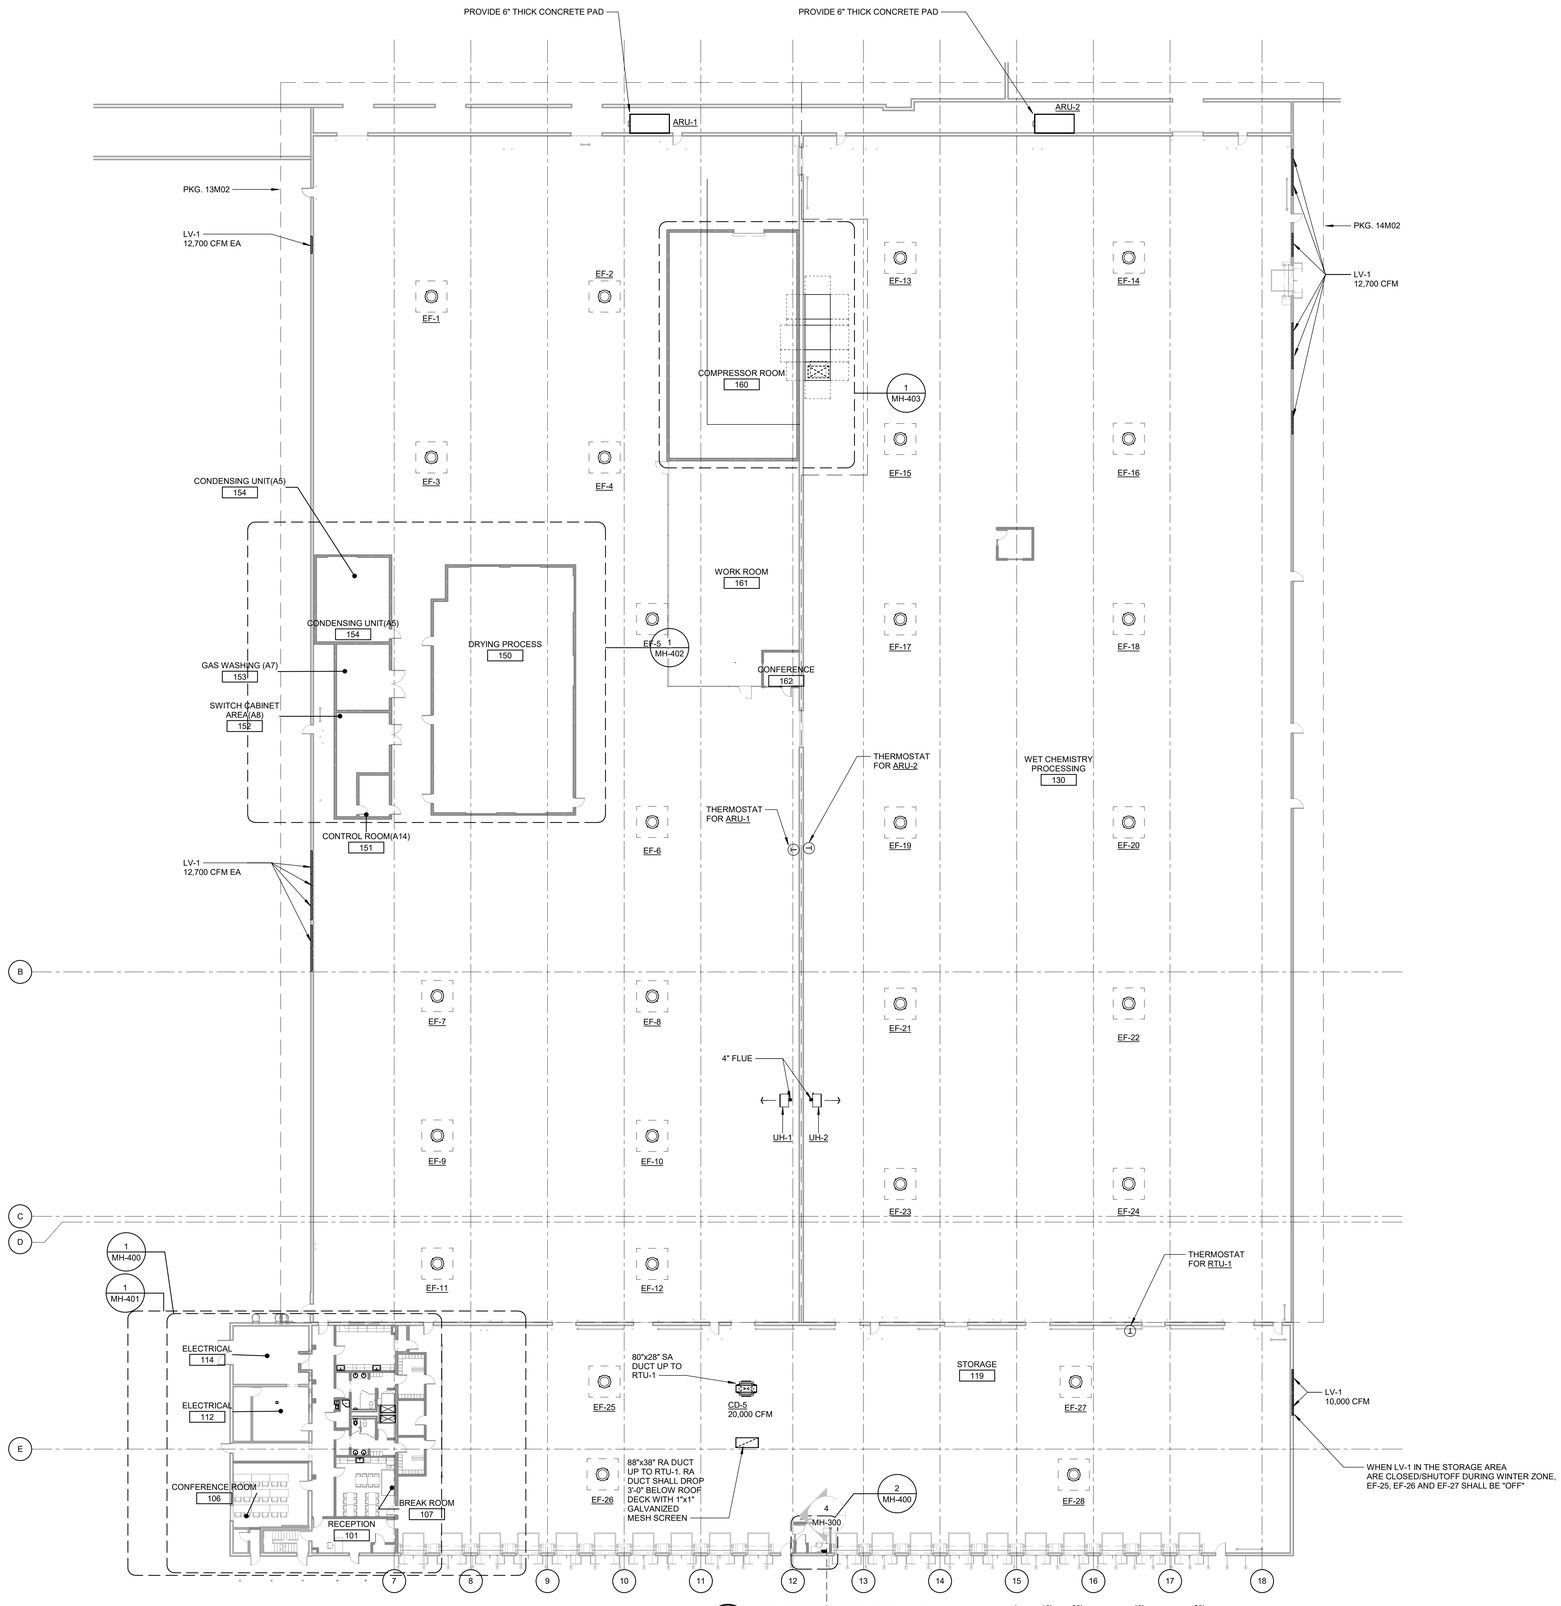

1 MH-300 OVERALL HVAC PLAN

SCALE: 1" = 20'-0"

0 10' 20' 40' 60'

Scale: 1' = 20'-0"

*THIS SHEET IS APPLICABLE TO 11M01, 13M02 AND 14M02 SCOPE

*DASHED AREAS ARE NOT IN SCOPE FOR THIS PACKAGE.

TB_REV1.1.0

ssoe®

CONSULTANTS:

Issued For
CONSTRUCTION
04/28/2022
www.ssoe.com

SEAL ON THIS DOCUMENT AUTHORIZED BY:

GEORGIA REGISTERED No. 32331 PROFESSIONAL ENGINEER BARRY WHITEHEAD 04-28-22

PROJECT INFORMATION:

BROWNFIELD
MODIFICATIONS

CLIENT INFORMATION:

ASCEND
ELEMENTS

ASCEND
ELEMENTS
9172 INDUSTRIAL DR NE
COVINGTON, GA
30014

CLIENT PROJECT NO: XXX-XXXXX-XX

NO.	DATE	SUBJECT
A	04/28/22	FOR CONSTRUCTION - PKG 11M01

REVISION OR ISSUE

SSOE, Inc.
1001 Madison Avenue
Toledo, OH 43604
T. (419) 255-3830

PROJECT NO: 021-01975-00

PROJECT MANAGER: R. FOX

DESIGNED: I. SUGGALA

CHECKED: B. WHITEHEAD

DRAWING TITLE:

OVERALL HVAC PLAN

DRAWING NO:

MH-100

BIM 360:/Battery Resources Brownfield Modifications/021019750O_M20_SSOE.rvt
DATE: 4/28/2022 4:23:42 PM