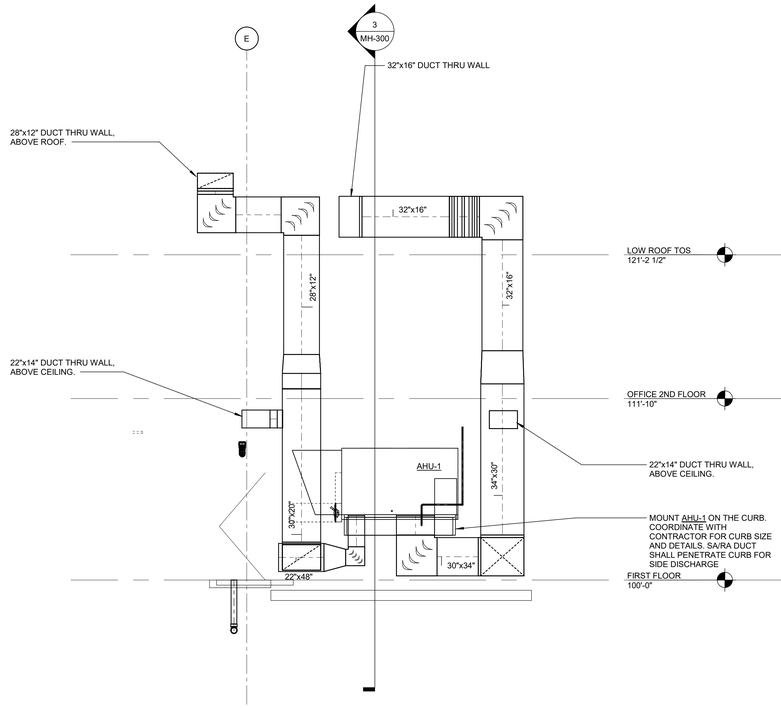

1 MH-400 AHU-1 UNIT AND DUCTWORK
SCALE: 1/4" = 1'-0"

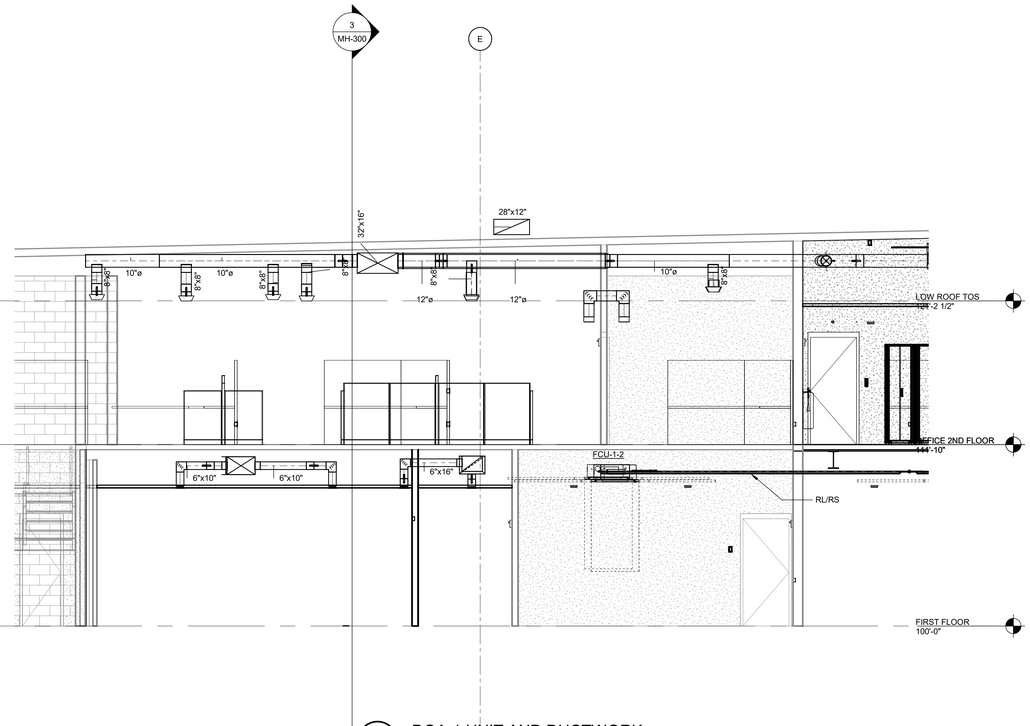

2 MH-300 DOA-1 UNIT AND DUCTWORK
SCALE: 1/4" = 1'-0"

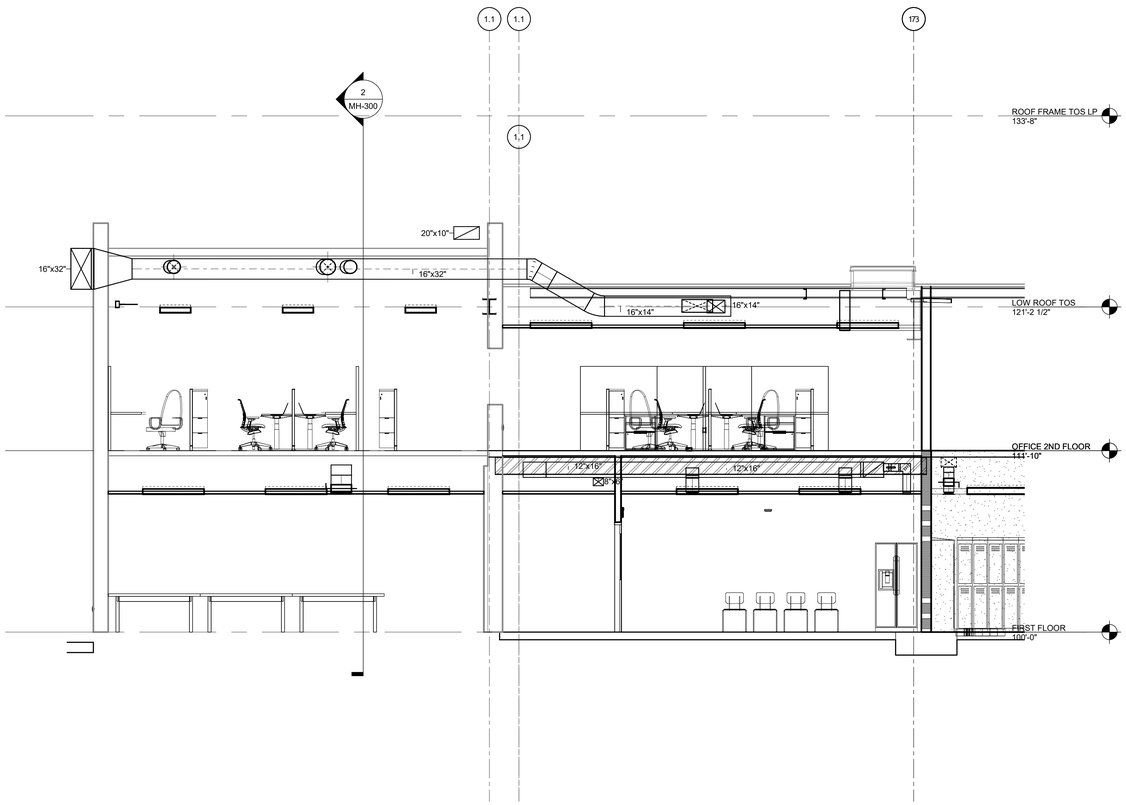

3 MH-300 GENERAL DUCTWORK
SCALE: 1/4" = 1'-0"

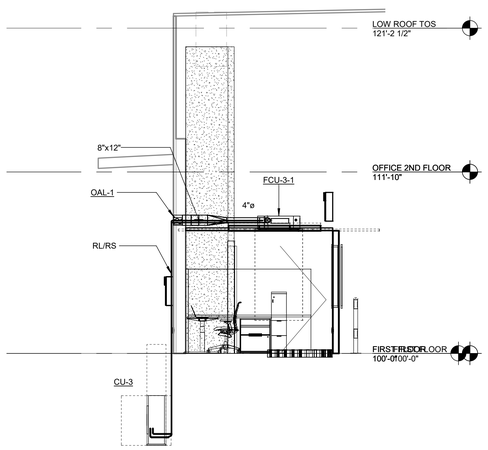

4 MH-100 SHIPPING OFFICE HVAC LAYOUT
SCALE: 1/4" = 1'-0"

TB_REV 1.0

ssoe®

CONSULTANTS:

Issued For CONSTRUCTION
04/28/2022
www.ssoe.com

SEAL ON THIS DOCUMENT AUTHORIZED BY:

GEORGIA REGISTERED No. 32331 PROFESSIONAL ENGINEER BARRY WHITEHEAD
4-28-22

PROJECT INFORMATION:

BROWNFIELD MODIFICATIONS

CLIENT INFORMATION:

ASCEND ELEMENTS

ASCEND ELEMENTS
9172 INDUSTRIAL DR NE
COVINGTON, GA
30014

CLIENT PROJECT NO: XXX-XXXXX-XX

NO.	DATE	SUBJECT
A	04/28/22	FOR CONSTRUCTION - PKG 11M01

REVISION OR ISSUE

SSOE, Inc.
1001 Madison Avenue
Toledo, OH 43604
T. (419) 255-3830

PROJECT NO: 021-01975-00
PROJECT MANAGER: R. FOX
DESIGNED: I. SUGGALA
CHECKED: B. WHITEHEAD

DRAWING TITLE:
HVAC SECTIONS

DRAWING NO:
MH-300

BIM 360://Battery Resourcers Brownfield Modifications/021019750 0_M20_SSOE.rvt
DATE: 4/28/2022 4:03:01 PM