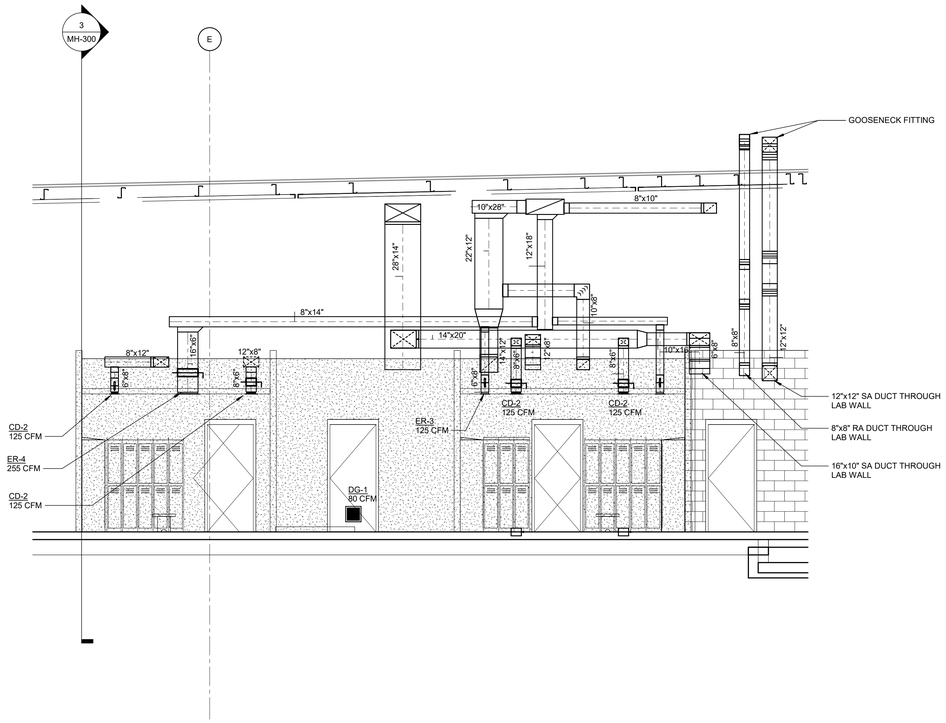

1 TYP. OFFICE DUCT LAYOUT

SCALE: 1/4" = 1'-0"

A

TB_REV 1.0

ssoe®

CONSULTANTS:

For BID Purpose ONLY
10/05/2022
www.ssoe.com

SEAL ON THIS DOCUMENT AUTHORIZED BY:

APPLY STAMP IN BLUEBEAM

PROJECT INFORMATION:

BROWNFIELD MODIFICATIONS

CLIENT INFORMATION:

shape CORP.

ASCEND ELEMENTS
9172 INDUSTRIAL DR NE
COVINGTON, GA
30014

CLIENT PROJECT NO: XXX-XXXXX-XX

NO.	DATE	SUBJECT
A	10/05/22	FOR BULLETIN 4 - PKG 11M01

REVISION OR ISSUE

SSOE, Inc.
1001 Madison Avenue
Toledo, OH 43604
T. (419) 255-3830

PROJECT NO: 021-01975-00
PROJECT MANAGER: R. FOX
DESIGNED: Designer
CHECKED: Checker

DRAWING TITLE:
HVAC SECTIONS

A

DRAWING NO:
MH-304

BIM 360://Battery Resources Brownfield Modifications/021019750O_M20_SSOE.rvt
DATE: 10/4/2022 3:46:31 PM