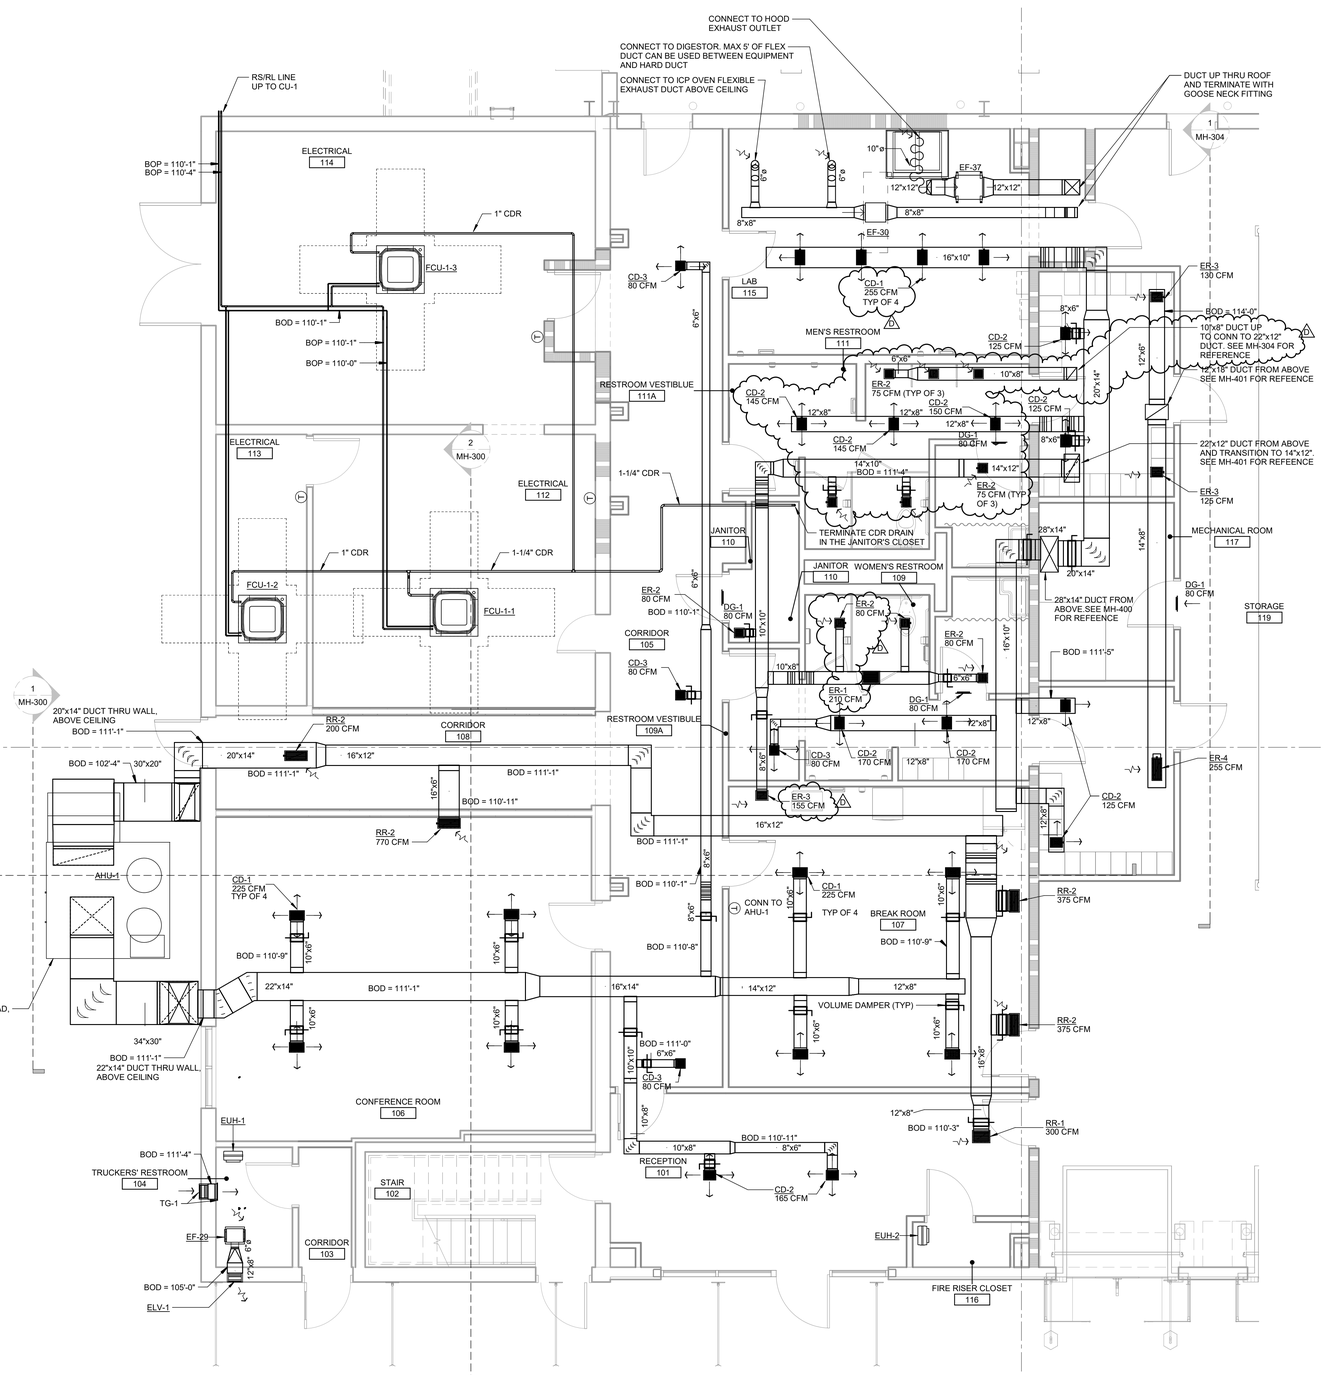

1 MH-100 ENLARGED OFFICE LEVEL-1 HVAC LAYOUT

SCALE: 1/4" = 1'-0"

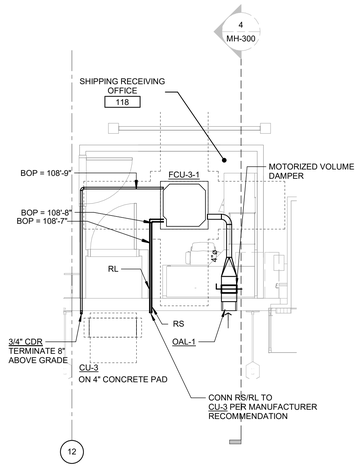

2 MH-100 ENLARGED SHIPPING OFFICE HVAC PLAN

SCALE: 1/4" = 1'-0"

TB_REV1.1.0

SSOE®

CONSULTANTS:

For BID Purpose ONLY
10/05/2022
www.ssoe.com

SEAL ON THIS DOCUMENT AUTHORIZED BY:

APPLY STAMP IN BLUEBEAM

PROJECT INFORMATION:

BROWNFIELD MODIFICATIONS

CLIENT INFORMATION:

ASCEND ELEMENTS

ASCEND ELEMENTS
9172 INDUSTRIAL DR NE
COVINGTON, GA
30014

CLIENT PROJECT NO: XXX-XXXXX-XX

NO.	DATE	SUBJECT
D	10/05/22	FOR BULLETIN 4 - PKG 11M01
C	09/23/22	FOR BULLETIN 3 - PKG 11M01
B	06/02/22	FOR BULLETIN 1 - PKG 11M01
A	04/28/22	FOR CONSTRUCTION - PKG 11M01

REVISION OR ISSUE

SSOE, Inc.
1001 Madison Avenue
Toledo, OH 43604
T. (419) 255-3830

PROJECT NO:	021-01975-00
PROJECT MANAGER:	R. FOX
DESIGNED:	I. SUGGALA
CHECKED:	B. WHITEHEAD

DRAWING TITLE:

ENLARGED OFFICE LEVEL-1 HVAC LAYOUT

DRAWING NO:

MH-400

BIM 360://Battery Resources Brownfield Modifications/021019750O_M20_SSOE.rvt
DATE: 10/4/2022 3:46:37 PM