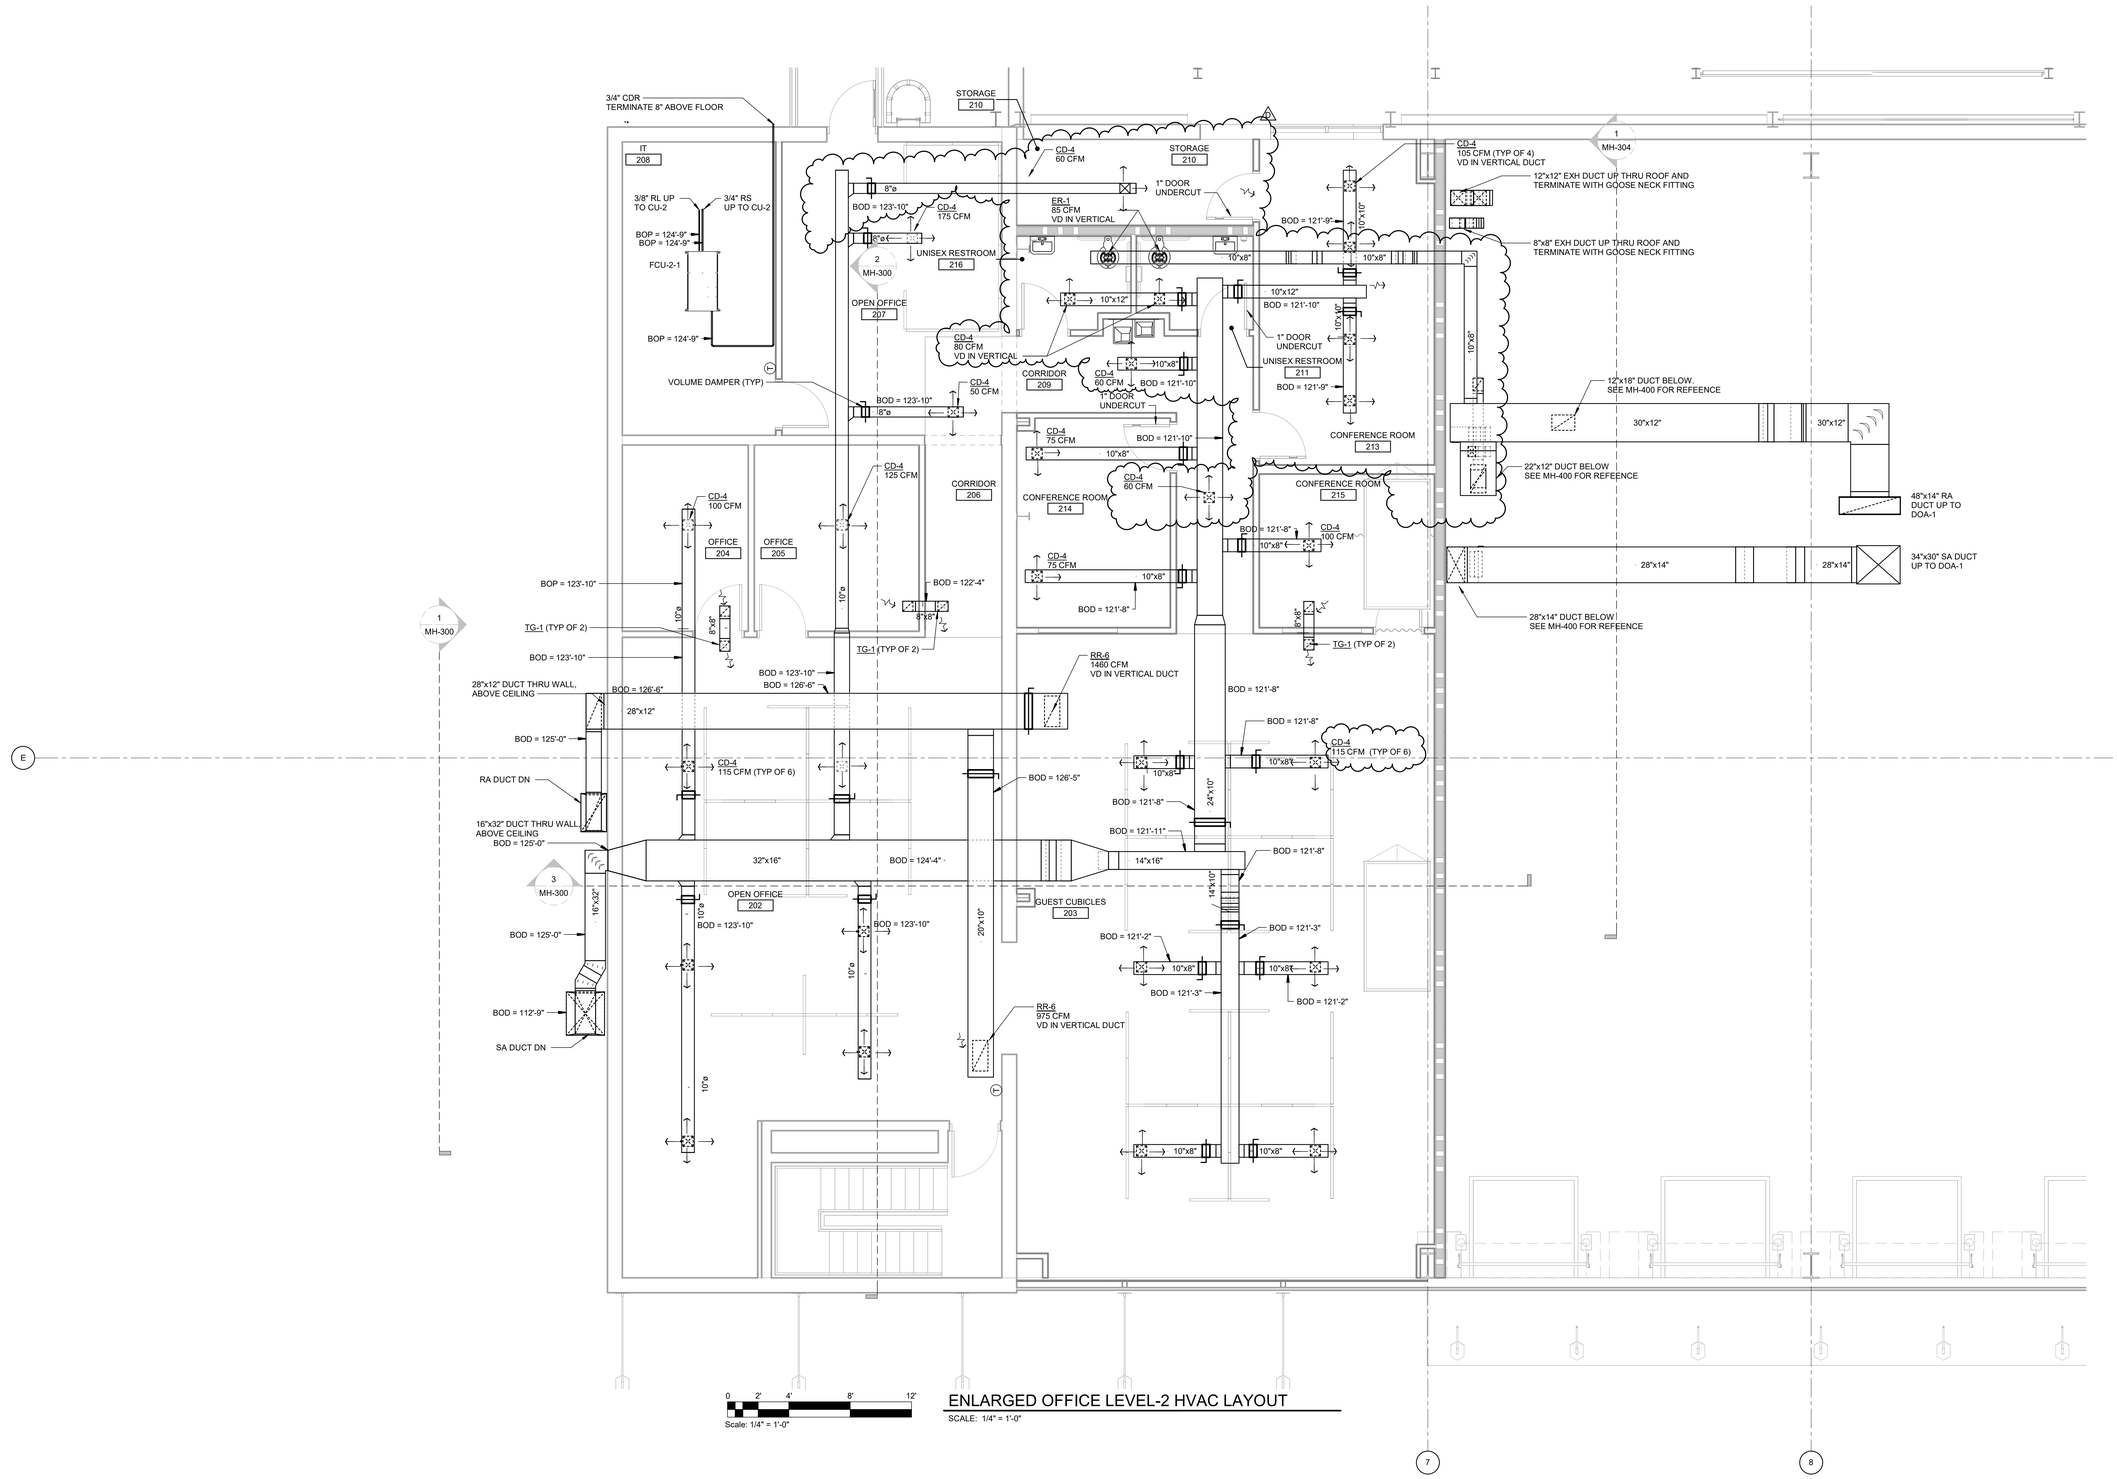


0 2' 4' 8' 12'

Scale: 1/4" = 1'-0"

## ENLARGED OFFICE LEVEL-2 HVAC LAYOUT

SCALE: 1/4" = 1'-0"

TB_REV 1.0

ssoe®

CONSULTANTS:

For BID Purpose ONLY
10/05/2022
www.ssoe.com

SEAL ON THIS DOCUMENT AUTHORIZED BY:

APPLY STAMP IN BLUEBEAM

PROJECT INFORMATION:

BROWNFIELD MODIFICATIONS

CLIENT INFORMATION:

ASCEND ELEMENTS

ASCEND ELEMENTS
9172 INDUSTRIAL DR NE
COVINGTON, GA
30014

CLIENT PROJECT NO: XXX-XXXXX-XX

| NO. | DATE | SUBJECT |
|---|---|---|
| D | 10/05/22 | FOR BULLETIN 4 - PKG 11M01 |
| C | 09/23/22 | FOR BULLETIN 3 - PKG 11M01 |
| B | 06/02/22 | FOR BULLETIN 1 - PKG 11M01 |
| A | 04/28/22 | FOR CONSTRUCTION - PKG 11M01 |

REVISION OR ISSUE

SSOE, Inc.
1001 Madison Avenue
Toledo, OH 43604
T. (419) 255-3830

| | |
|---|---|
| PROJECT NO: | 021-01975-00 |
| PROJECT MANAGER: | R. FOX |
| DESIGNED: | I. SUGGALA |
| CHECKED: | B. WHITEHEAD |

DRAWING TITLE:
ENLARGED OFFICE LEVEL-2 HVAC LAYOUT

DRAWING NO:
MH-401

BIM 360://Battery Resources Brownfield Modifications/021019750O_M20_SSOE.rvt
DATE: 10/4/2022 3:46:50 PM