NOTE:

SEE MH-100 TO SEE AIR BALANCE REQUIRED BASED ON WINTER AND SUMMER ZONES.

THIS APPLIES FOR ALL PACKAGES - 11M01, 13M02 AND 14M02

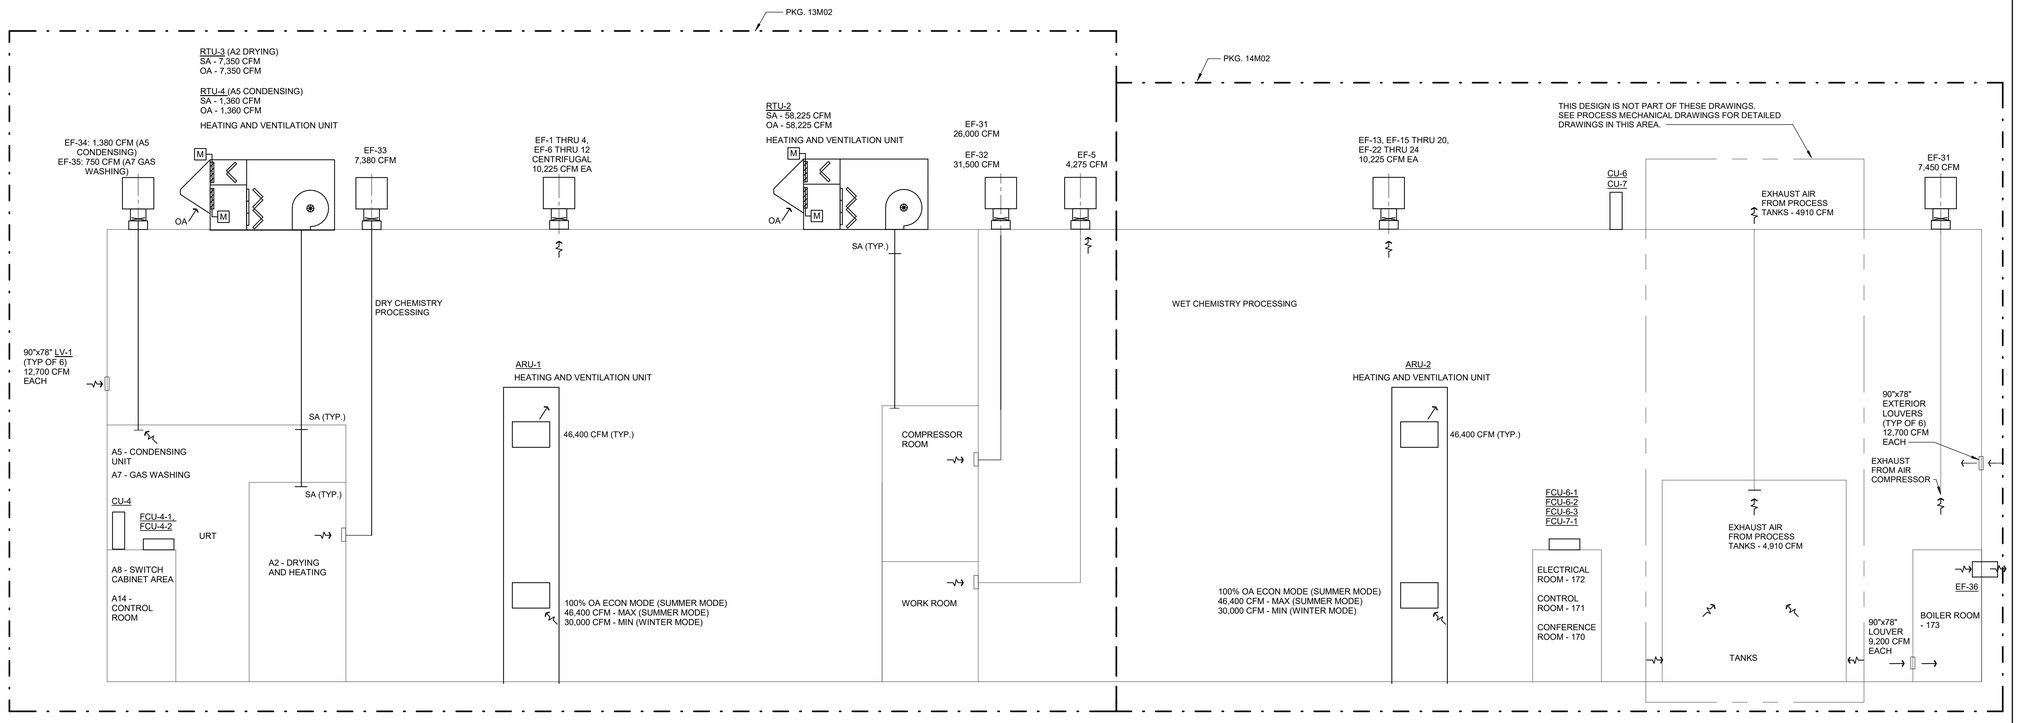

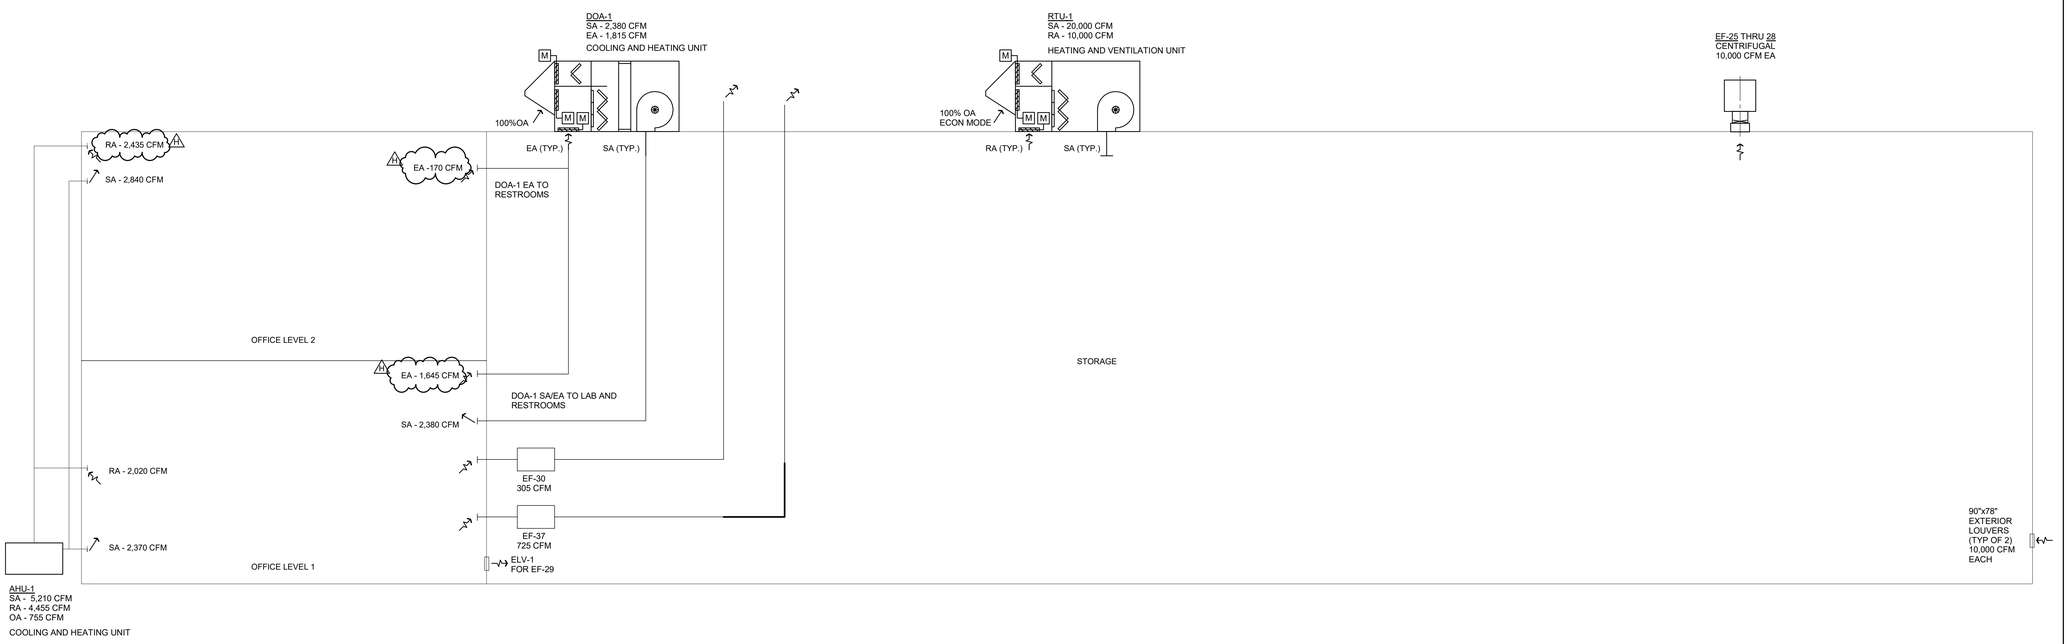

*THIS SHEET IS APPLICABLE TO 11M01, 13M02 AND 14M02 SCOPE

*DASHED DOT AREAS ARE NOT IN SCOPE FOR THIS PACKAGE. — - —

TB_REV 1.0

ssoe®

CONSULTANTS:

For BID Purpose ONLY
10/05/2022
www.ssoe.com

SEAL ON THIS DOCUMENT AUTHORIZED BY:

APPLY STAMP IN BLUEBEAM

PROJECT INFORMATION:

BROWNFIELD MODIFICATIONS

CLIENT INFORMATION:

ASCEND ELEMENTS

ASCEND ELEMENTS
9172 INDUSTRIAL DR NE
COVINGTON, GA
30014

CLIENT PROJECT NO: XXX-XXXXX-XX

NO.	DATE	SUBJECT
H	10/05/22	FOR BULLETIN 4 - PKG 11M01
G	09/23/22	FOR BULLETIN 3 - PKG 11M01
F	08/09/22	FOR IFC - PKG 14M02
E	07/15/22	FOR BULLETIN 1 - PKG 13M02
D	06/21/22	FOR BULLETIN 2 - PKG 11M01
C	06/08/22	FOR IFC - PKG 13M02
B	06/02/22	FOR BULLETIN 1 - PKG 11M01
A	04/28/22	FOR CONSTRUCTION - PKG 11M01

REVISION OR ISSUE

SSOE, Inc.
1001 Madison Avenue
Toledo, OH 43604
T. (419) 255-3830

PROJECT NO:	021-01975-00
PROJECT MANAGER:	R. FOX
DESIGNED:	I. SUGGALA
CHECKED:	B. WHITEHEAD

DRAWING TITLE:

AIR FLOW DIAGRAM

DRAWING NO:

MH-600

BIM 360://Battery Resources Brownfield Modifications/021019750_M00_SSOE.rvt
DATE: 10/4/2022 3:46:51 PM