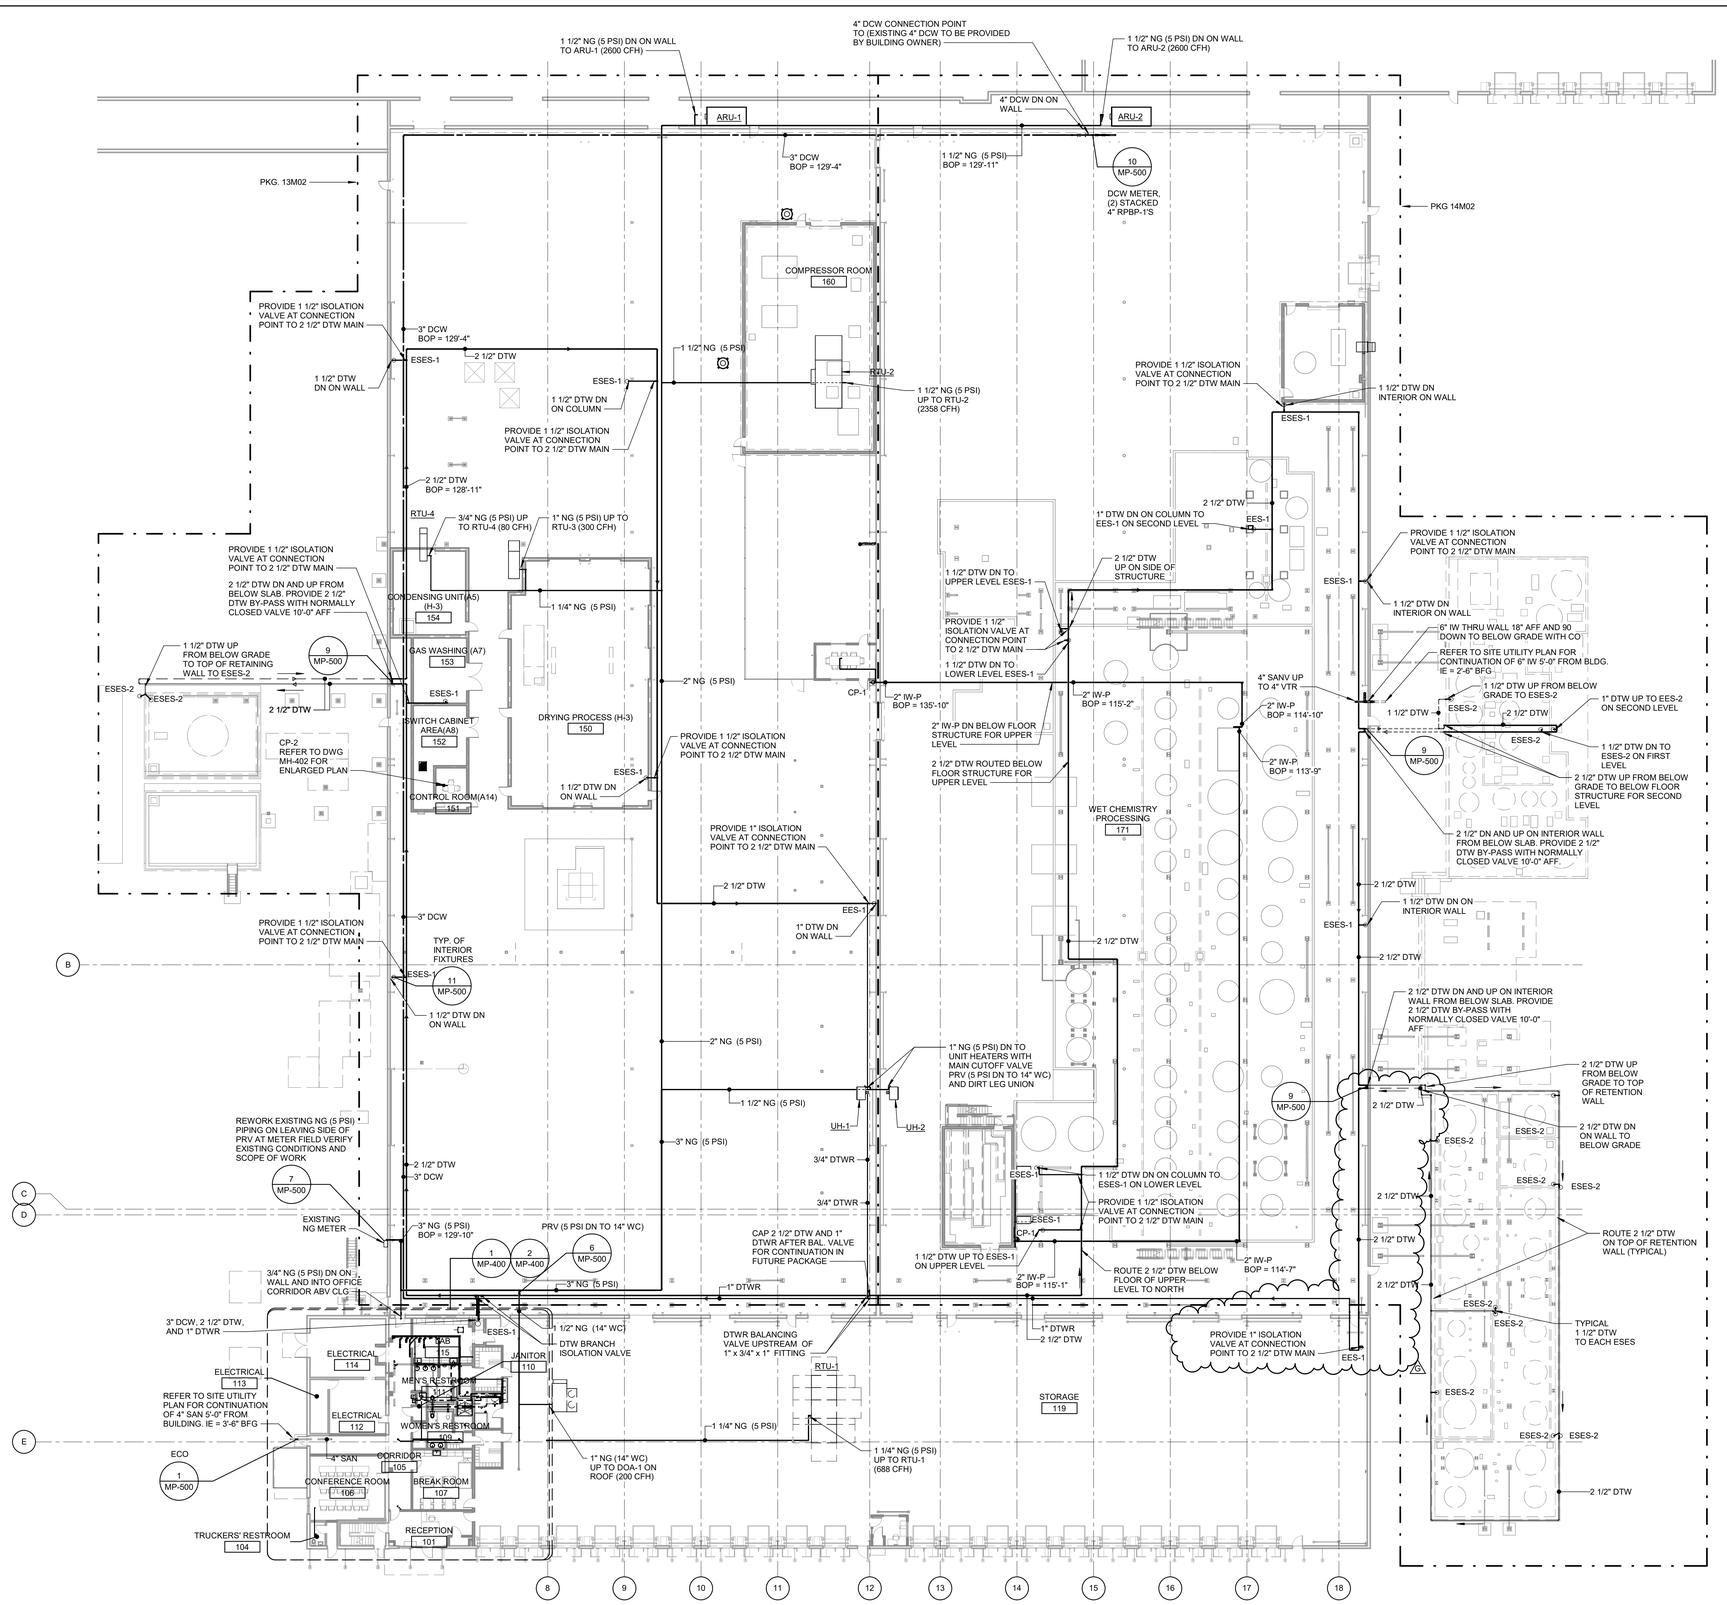

OVERALL PLUMBING PLAN

SCALE: 1" = 20'-0"

Scale: 1" = 20'-0"

*THIS SHEET IS APPLICABLE TO 11M01, 13M02 AND 14M02 SCOPE

*DASHED DOT AREAS ARE NOT IN SCOPE FOR THIS PACKAGE.

TB_REV 1.0

SSOE®

CONSULTANTS:

Issued For BULLETIN 11/15/2022 www.ssoe.com

SEAL ON THIS DOCUMENT AUTHORIZED BY:

APPLY STAMP IN BLUEBEAM

PROJECT INFORMATION:

BROWNFIELD MODIFICATIONS

CLIENT INFORMATION:

ASCEND ELEMENTS

ASCEND ELEMENTS
9172 INDUSTRIAL DR NE
COVINGTON, GA
30014

CLIENT PROJECT NO: XXX-XXXXX-XX

NO.	DATE	SUBJECT
G	11/15/22	FOR BULLETIN 5 - PKG 11M01
F	08/26/22	FOR BULLETIN 2 - PKG 13M02
E	09/27/22	FOR BULLETIN 3 - PKG 13M02
D	08/09/22	FOR IFC - PKG 14M02
C	07/15/22	FOR BULLETIN 1 - PKG 13M02
B	06/08/22	FOR IFC - PKG 13M02
A	04/28/22	FOR CONSTRUCTION - PKG 11M01

REVISION OR ISSUE

SSOE, Inc.
1001 Madison Avenue
Toledo, OH 43604
T. (419) 255-3830

PROJECT NO:	021-01975-00
PROJECT MANAGER:	R. FOX
DESIGNED:	J. JACOBS
CHECKED:	B. WHITEHEAD

DRAWING TITLE:
OVERALL PLUMBING PLAN

DRAWING NO:
MP-110

Autodesk Docs://Battery Resources Brownfield Modifications/021019750O_M20_SSOE.rvt
DATE: 11/15/2022 1:47:51 PM