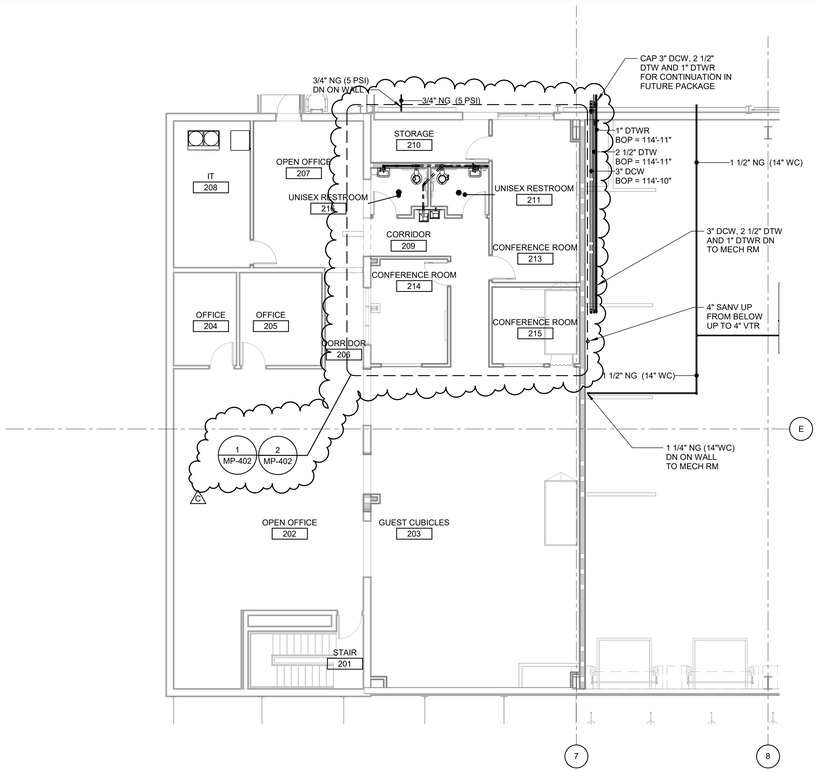

2 MP-110 ENLARGED SECOND FLOOR OFFICE PLUMBING PLAN

SCALE: 1/8" = 1'-0"

Scale: 1/8" = 1'-0"

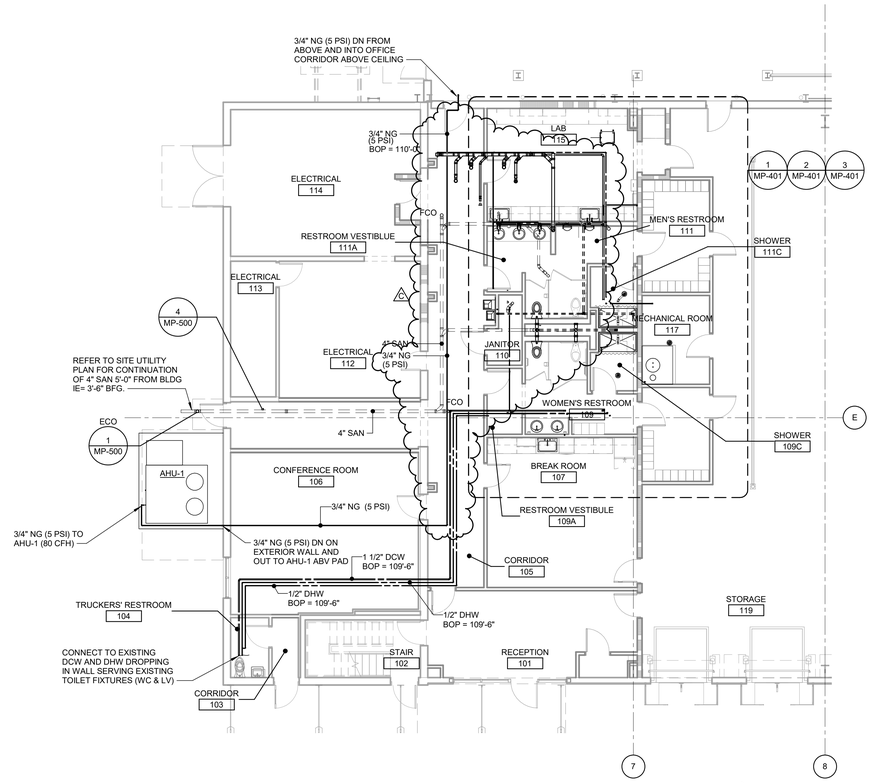

1 MH-300 ENLARGED FIRST FLOOR OFFICE PLUMBING PLAN

SCALE: 1/8" = 1'-0"

Scale: 1/8" = 1'-0"

TB_REV 1.0

ssoe®

CONSULTANTS:

For BID Purpose ONLY
10/05/2022
www.ssoe.com

SEAL ON THIS DOCUMENT AUTHORIZED BY:

APPLY STAMP IN BLUEBEAM

PROJECT INFORMATION:

BROWNFIELD MODIFICATIONS

CLIENT INFORMATION:

ASCEND ELEMENTS

ASCEND ELEMENTS
9172 INDUSTRIAL DR NE
COVINGTON, GA
30014

CLIENT PROJECT NO: XXX-XXXXX-XX

NO.	DATE	SUBJECT
C	10/05/22	FOR BULLETIN 4 - PKG 11M01
B	09/23/22	FOR BULLETIN 3 - PKG 11M01
A	04/28/22	FOR CONSTRUCTION - PKG 11M01
REVISION OR ISSUE		

SSOE, Inc.
1001 Madison Avenue
Toledo, OH 43604
T. (419) 255-3830

PROJECT NO: 021-01975-00
PROJECT MANAGER: R. FOX
DESIGNED: J. JACOBS
CHECKED: B. WHITEHEAD

DRAWING TITLE:
ENLARGED PLUMBING PLANS

DRAWING NO:
MP-400

BIM 360://Battery Resources Brownfield Modifications/021019750O_M20_SSOE.rvt
DATE: 10/5/2022 12:38:49 PM