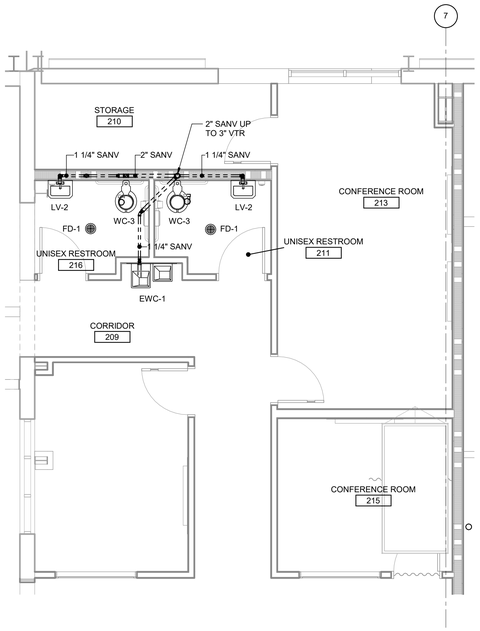


## ENLARGED SECOND FLOOR OFFICE TOILET SAN / SANV PLAN

SCALE: 1/4" = 1'-0"

FFE= 1XX'-0"

0 2' 4' 8' 12'

Scale: 1/4" = 1'-0"




## ENLARGED SECOND FLOOR OFFICE TOILET WATER PLAN

SCALE: 1/4" = 1'-0"

FFE= 1XX'-0"

0 2' 4' 8' 12'

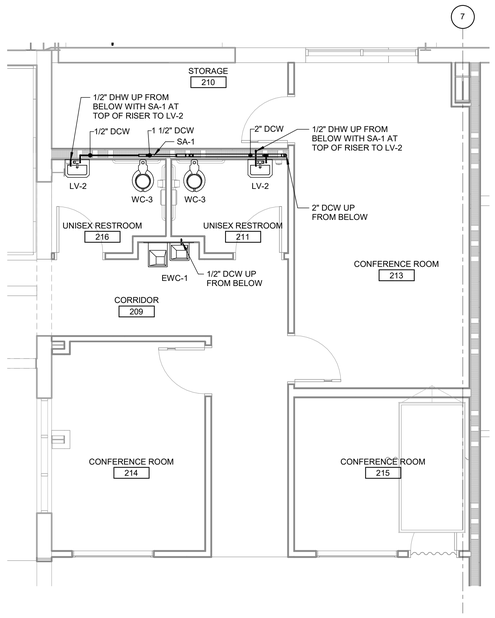Scale: 1/4" = 1'-0"

TB_REV 1.0

SSOE®

CONSULTANTS:

For BID Purpose
ONLY
10/05/2022
www.ssoe.com

SEAL ON THIS DOCUMENT AUTHORIZED BY:

APPLY STAMP IN
BLUEBEAM

PROJECT INFORMATION:

BROWNFIELD
MODIFICATIONS

CLIENT INFORMATION:

ASCEND
ELEMENTS

ASCEND
ELEMENTS
9172 INDUSTRIAL DR NE
COVINGTON, GA
30014

CLIENT PROJECT NO: XXX-XXXXX-XX

| NO. | DATE | SUBJECT |
|---|---|---|
| A | 10/05/22 | FOR BULLETIN 4 - PKG 11M01 |

REVISION OR ISSUE

SSOE, Inc.
1001 Madison Avenue
Toledo, OH 43604
T. (419) 255-3830

PROJECT NO: 021-01975-00

PROJECT MANAGER: R. FOX

DESIGNED: J. JACOBS

CHECKED: B. WHITEHEAD

DRAWING TITLE:

ENLARGED SECOND
FLOOR OFFICE
RESTROOM PLANS

A

DRAWING NO:

MP-402

BIM 360://Battery Resourcers Brownfield Modifications/021019750 0_M20_SSOE.rvt
DATE: 10/5/2022 12:38:55 PM