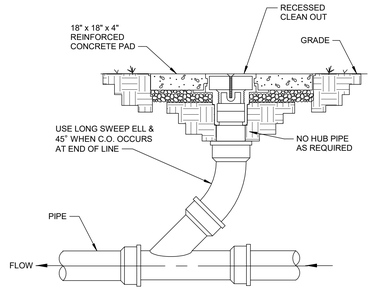

1 MP-110 EXTERIOR CLEAN-OUT (ECO) DETAIL

SCALE: NOT TO SCALE

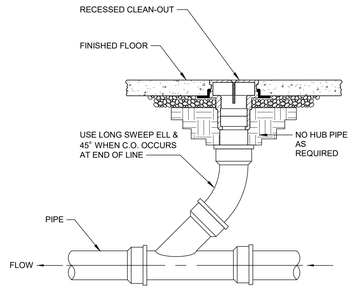

2 FLOOR CLEAN-OUT (FCO) DETAIL

SCALE: NOT TO SCALE

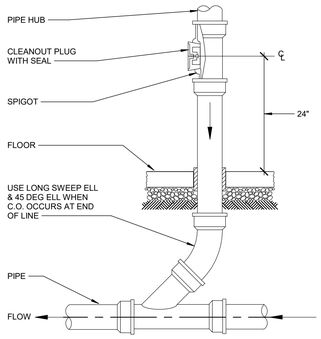

3 VERTICAL EXPOSED CLEANOUT (VECO) DETAIL

SCALE: NOT TO SCALE

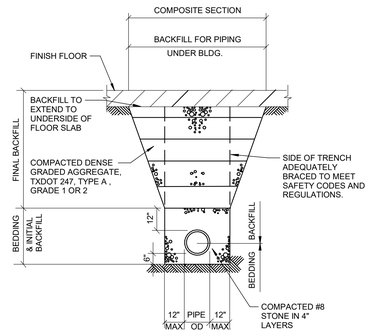

4 MP-400 PIPE BEDDING & BACKFILL UNDER BUILDING DETAIL

SCALE: NOT TO SCALE

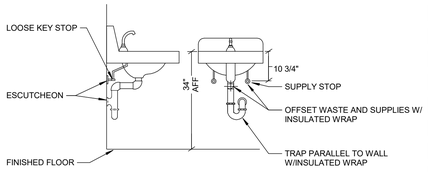

5 WALL HUNG ADA LAVATORY DETAIL

SCALE: NOT TO SCALE

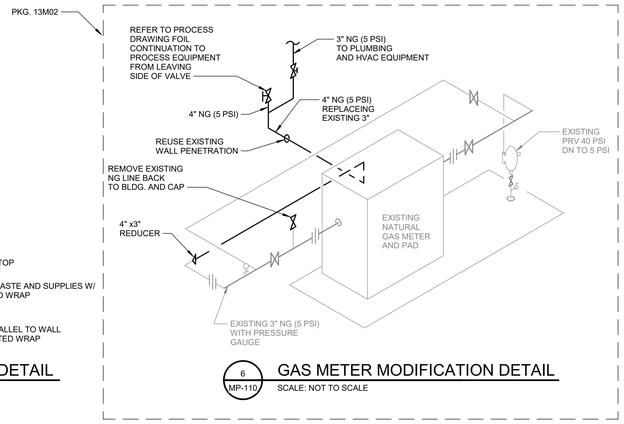

6 MP-110 GAS METER MODIFICATION DETAIL

SCALE: NOT TO SCALE

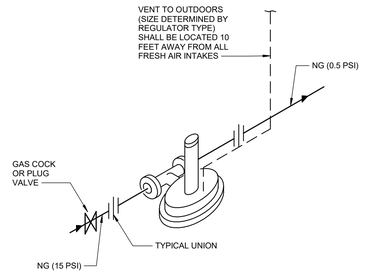

7 MP-110 NATURAL GAS REGULATOR

SCALE: NOT TO SCALE

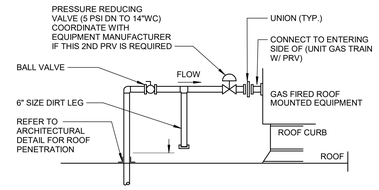

REFER TO FLOOR PLANS FOR GAS LINE SIZE.

8 TYPICAL GAS REGULATOR AND CONNECTION WITH PRV FOR ROOF MOUNTED EQUIPMENT WITH ROOF PENETRATION DETAIL

SCALE: NOT TO SCALE

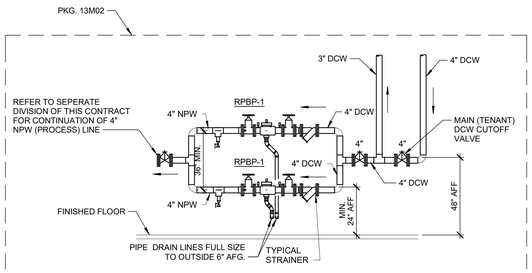

NOTES:
1. SUPPORT BACKFLOW PREVENTERS FROM WALL OR FLOOR AS REQUIRED.
2. BACKFLOW PREVENTERS SHALL COMPLY WITH ALL LOCAL, STATE AND UTILITY REQUIREMENTS.

9 MP-110 NPW RPBP DETAIL

SCALE: NOT TO SCALE

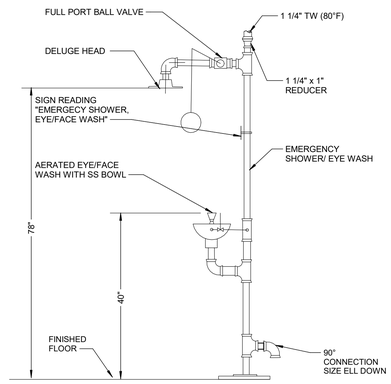

10 MP-110 EMERGENCY SHOWER / FACE WASH STATION

SCALE: NOT TO SCALE

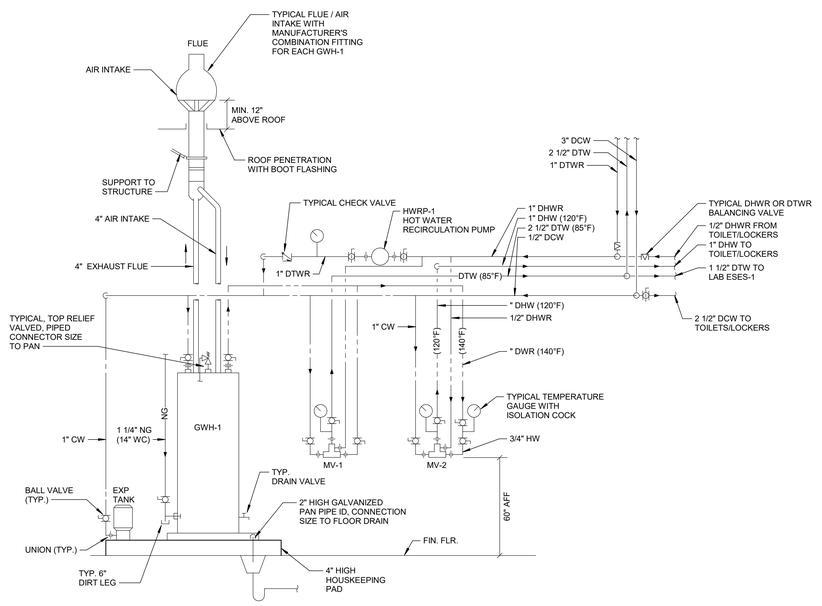

11 MP-401 GWH WITH RECIRCULATION PUMP DETAIL

SCALE: NOT TO SCALE

*THIS SHEET IS APPLICABLE TO 11M01, 13M02 AND 14M02 SCOPE

*DASHED AREAS ARE NOT IN SCOPE FOR THIS PACKAGE.

TB_REV: 1.0

ssoe®

CONSULTANTS:

Issued For CONSTRUCTION
04/28/2022
www.ssoe.com

SEAL ON THIS DOCUMENT AUTHORIZED BY:

GEORGIA REGISTERED No. 32331 PROFESSIONAL ENGINEER
Barry Whitehead
BARRY WHITEHEAD 04-28-22

PROJECT INFORMATION:

BROWNFIELD MODIFICATIONS

CLIENT INFORMATION:

ASCEND ELEMENTS

ASCEND ELEMENTS
9172 INDUSTRIAL DR NE
COVINGTON, GA
30014

CLIENT PROJECT NO: XXX-XXXXX-XX

NO.	DATE	SUBJECT
A	04/28/22	FOR CONSTRUCTION - PKG 11M01

REVISION OR ISSUE

SSOE, Inc.
1001 Madison Avenue
Toledo, OH 43604
T: (419) 255-3830

PROJECT NO:	021-01975-00
PROJECT MANAGER:	R. FOX
DESIGNED:	J. JACOBS
CHECKED:	B. WHITEHEAD

DRAWING TITLE:
PLUMBING DETAILS

DRAWING NO:
MP-500

BIM 360://Battery Resources Brownfield Modifications/021019750O_M20_SSOE.rvt
DATE: 4/28/2022 4:06:44 PM