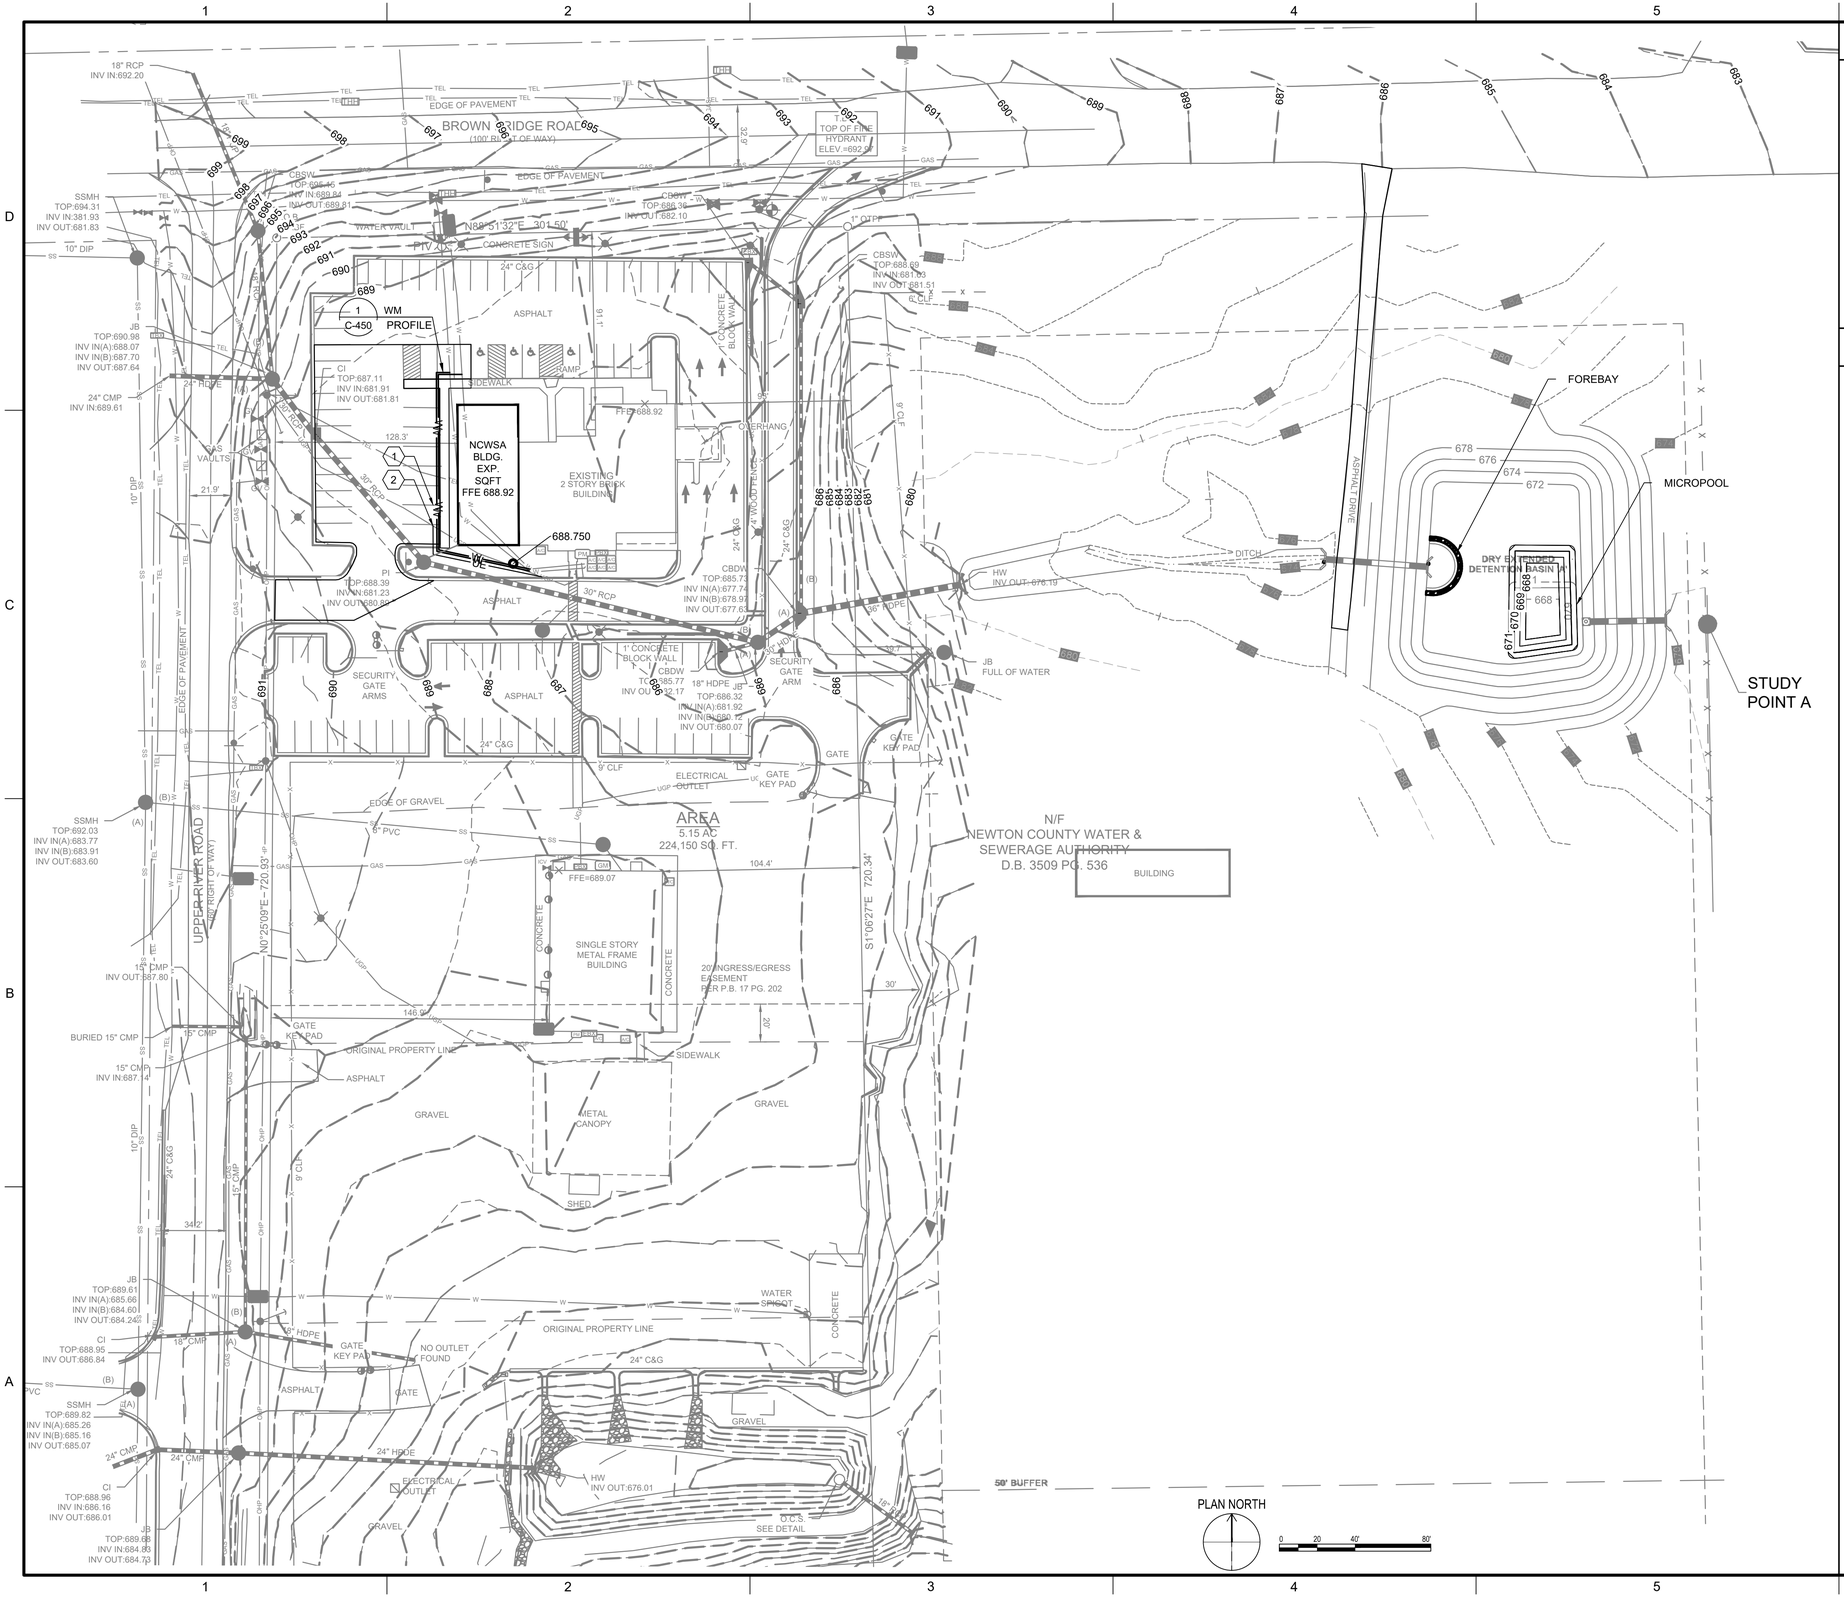

GENERAL NOTES:

1. EXISTING TOPOGRAPHIC INFORMATION WAS OBTAINED FROM A SURVEY PREPARED BY GASKINS & LECRAW, INC. DATED 3-19-2025.
2. EXISTING PORTION OF SITE LOCATED TO THE EAST OF THE ADMINISTRATION BUILDING, CONTAINING DRY EXTENDED DETENTION BASIN 'A' WAS OBTAINED FROM THE STORMWATER MANAGEMENT REPORT PREPARED BY PRECISION PLANNING INC. DATED OCTOBER 15, 2020.

KEYNOTES:

1. (2)-WATERLINES RELOCATION
2. UNDERGROUND ELECTRICAL RELOCATION
3. TELECOMMUNICATION RELOCATION

Brown AND Caldwell
BROWN AND CALDWELL
990 HAMMOND DRIVE, SUITE 500
ATLANTA, GA 30328

wendel

THIS DRAWING IS NOT VALID FOR CONSTRUCTION PURPOSES UNLESS IT BEARS THE SEAL AND SIGNATURE OF A DULY REGISTERED PROFESSIONAL

PRELIMINARY DESIGN

NCWSA NEWTON COUNTY WATER & SEWERAGE AUTHORITY

ADMINISTRATION BUILDING EXPANSION PROJECT

REVISIONS

REV	DATE	DESCRIPTION

LINE IS 2 INCHES AT FULL SIZE

DESIGNED:	P.DAVIS
DRAWN:	P.DAVIS
CHECKED:	K.DEVENDORF
CHECKED:	
APPROVED:	
FILENAME	203000-C-400.dwg
BC PROJECT NUMBER	203000
CLIENT PROJECT NUMBER	

CIVIL

UTILITY PLAN

DRAWING NUMBER
C-400

Path: C:\USERS\PDAVIS\DC\ACCDOCS\WENDELINC\WSA ADMIN BLDG-\PROJECT FILES_REVIT & CAD\CIVIL\SHEET FILENAME: 203000-C-400.DWG PLOT DATE: 5/6/2025 10:41 AM CAD USER: PHILLIP DAVIS